



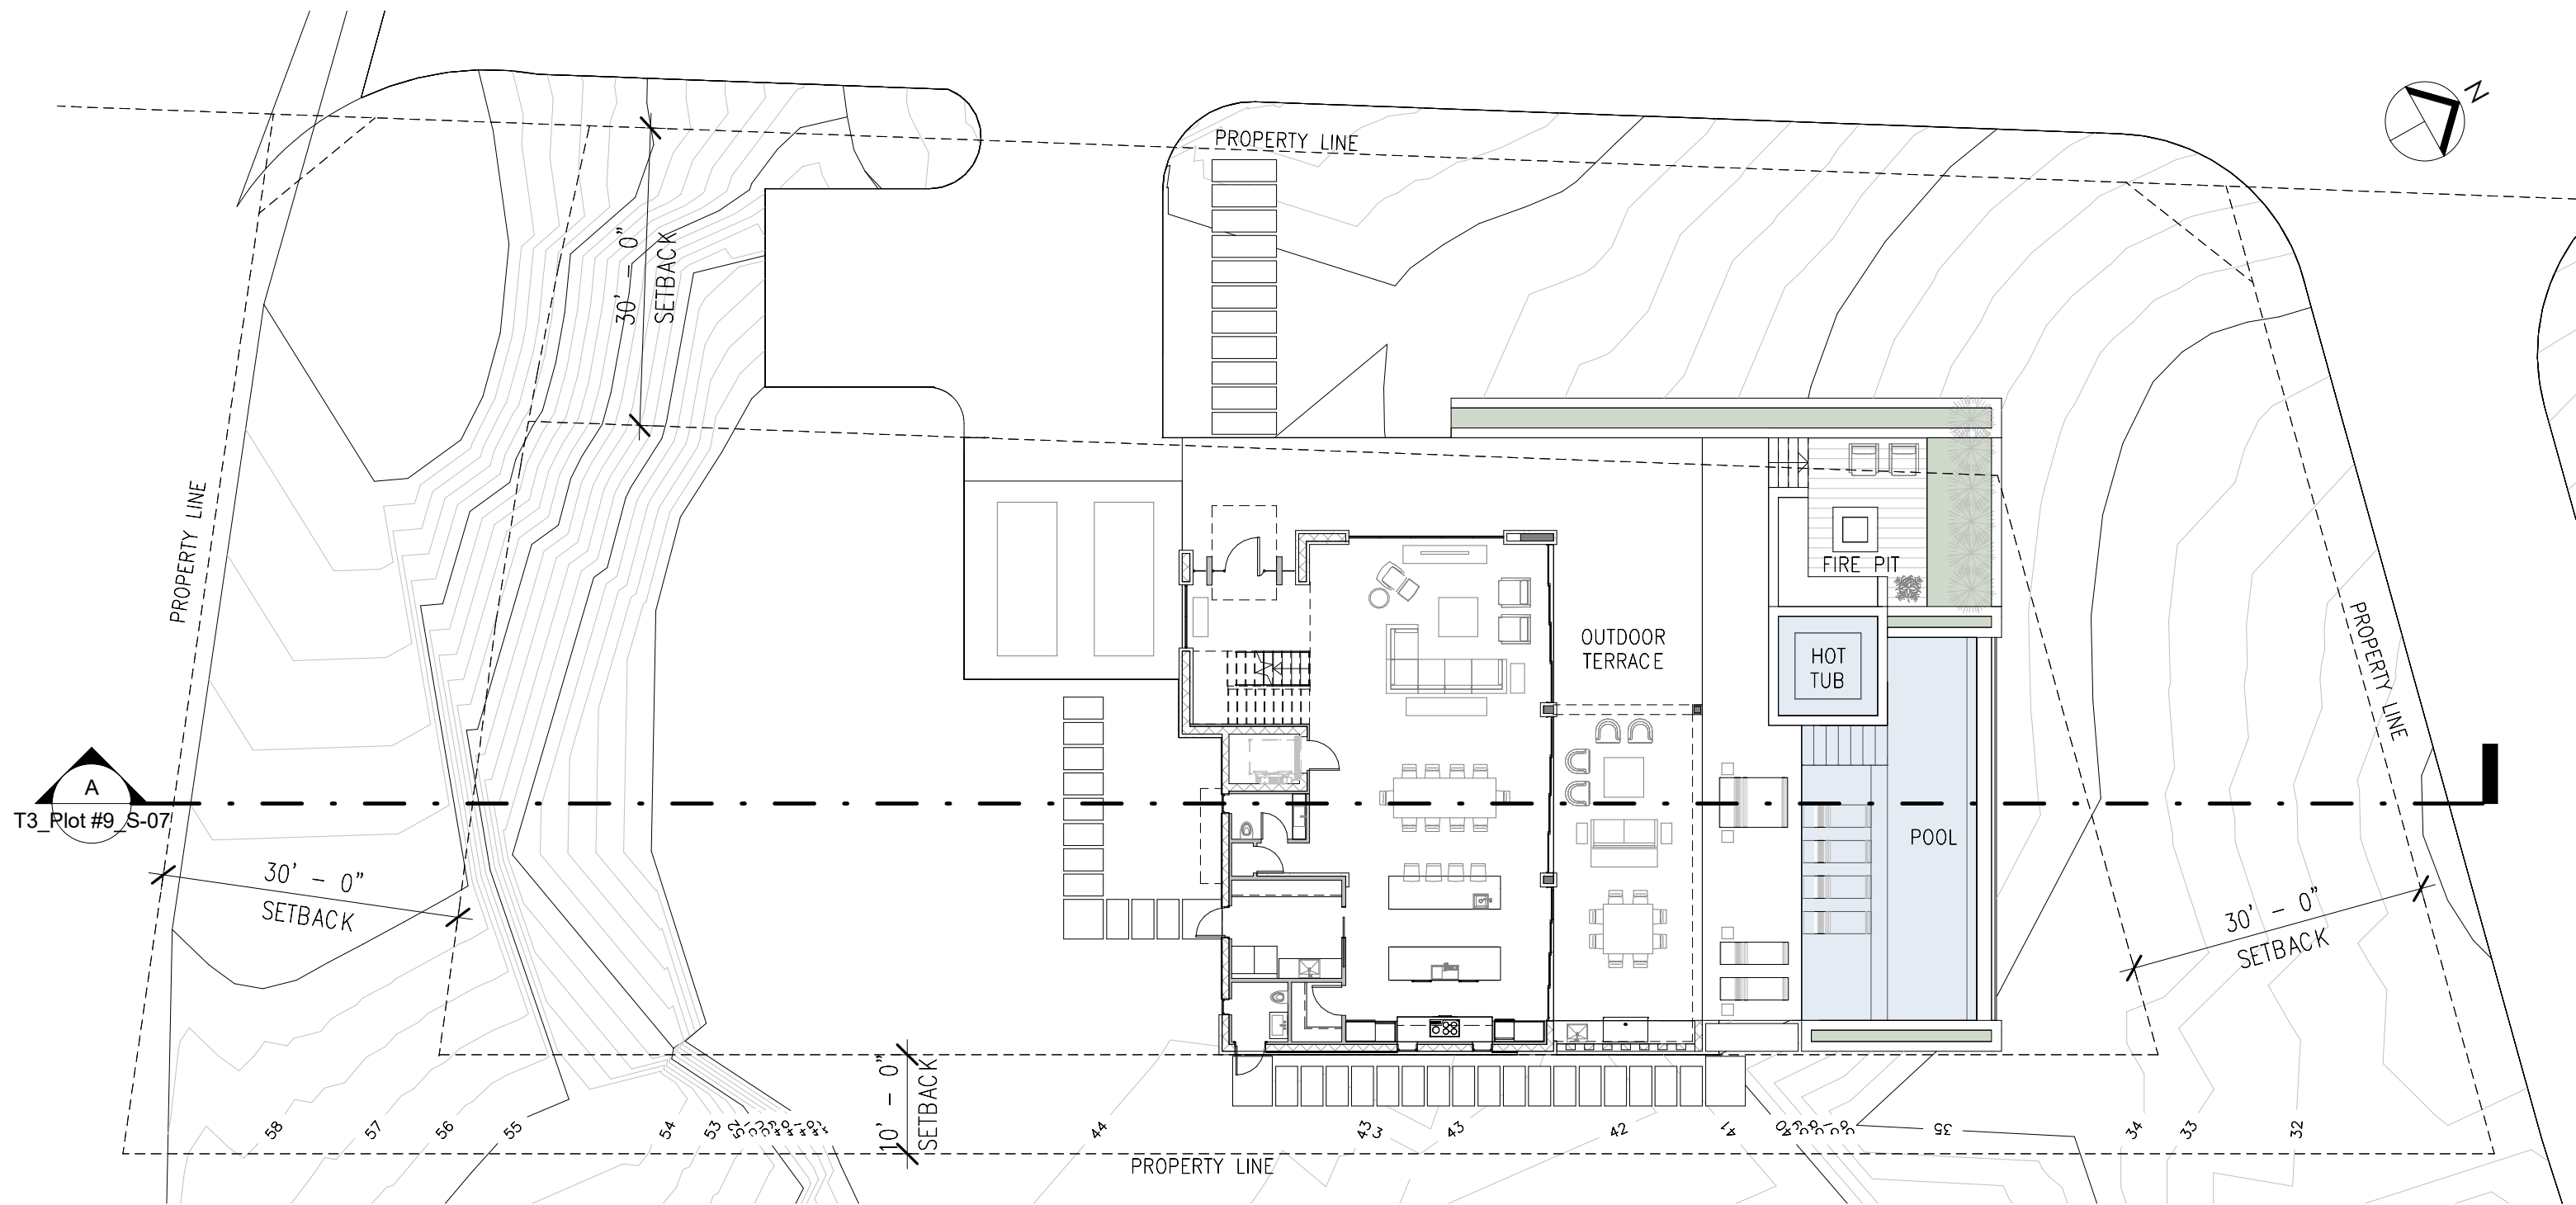

T3_Plot #9_S-00
SITE PLAN


SCALE: 1/16" = 1'-0"



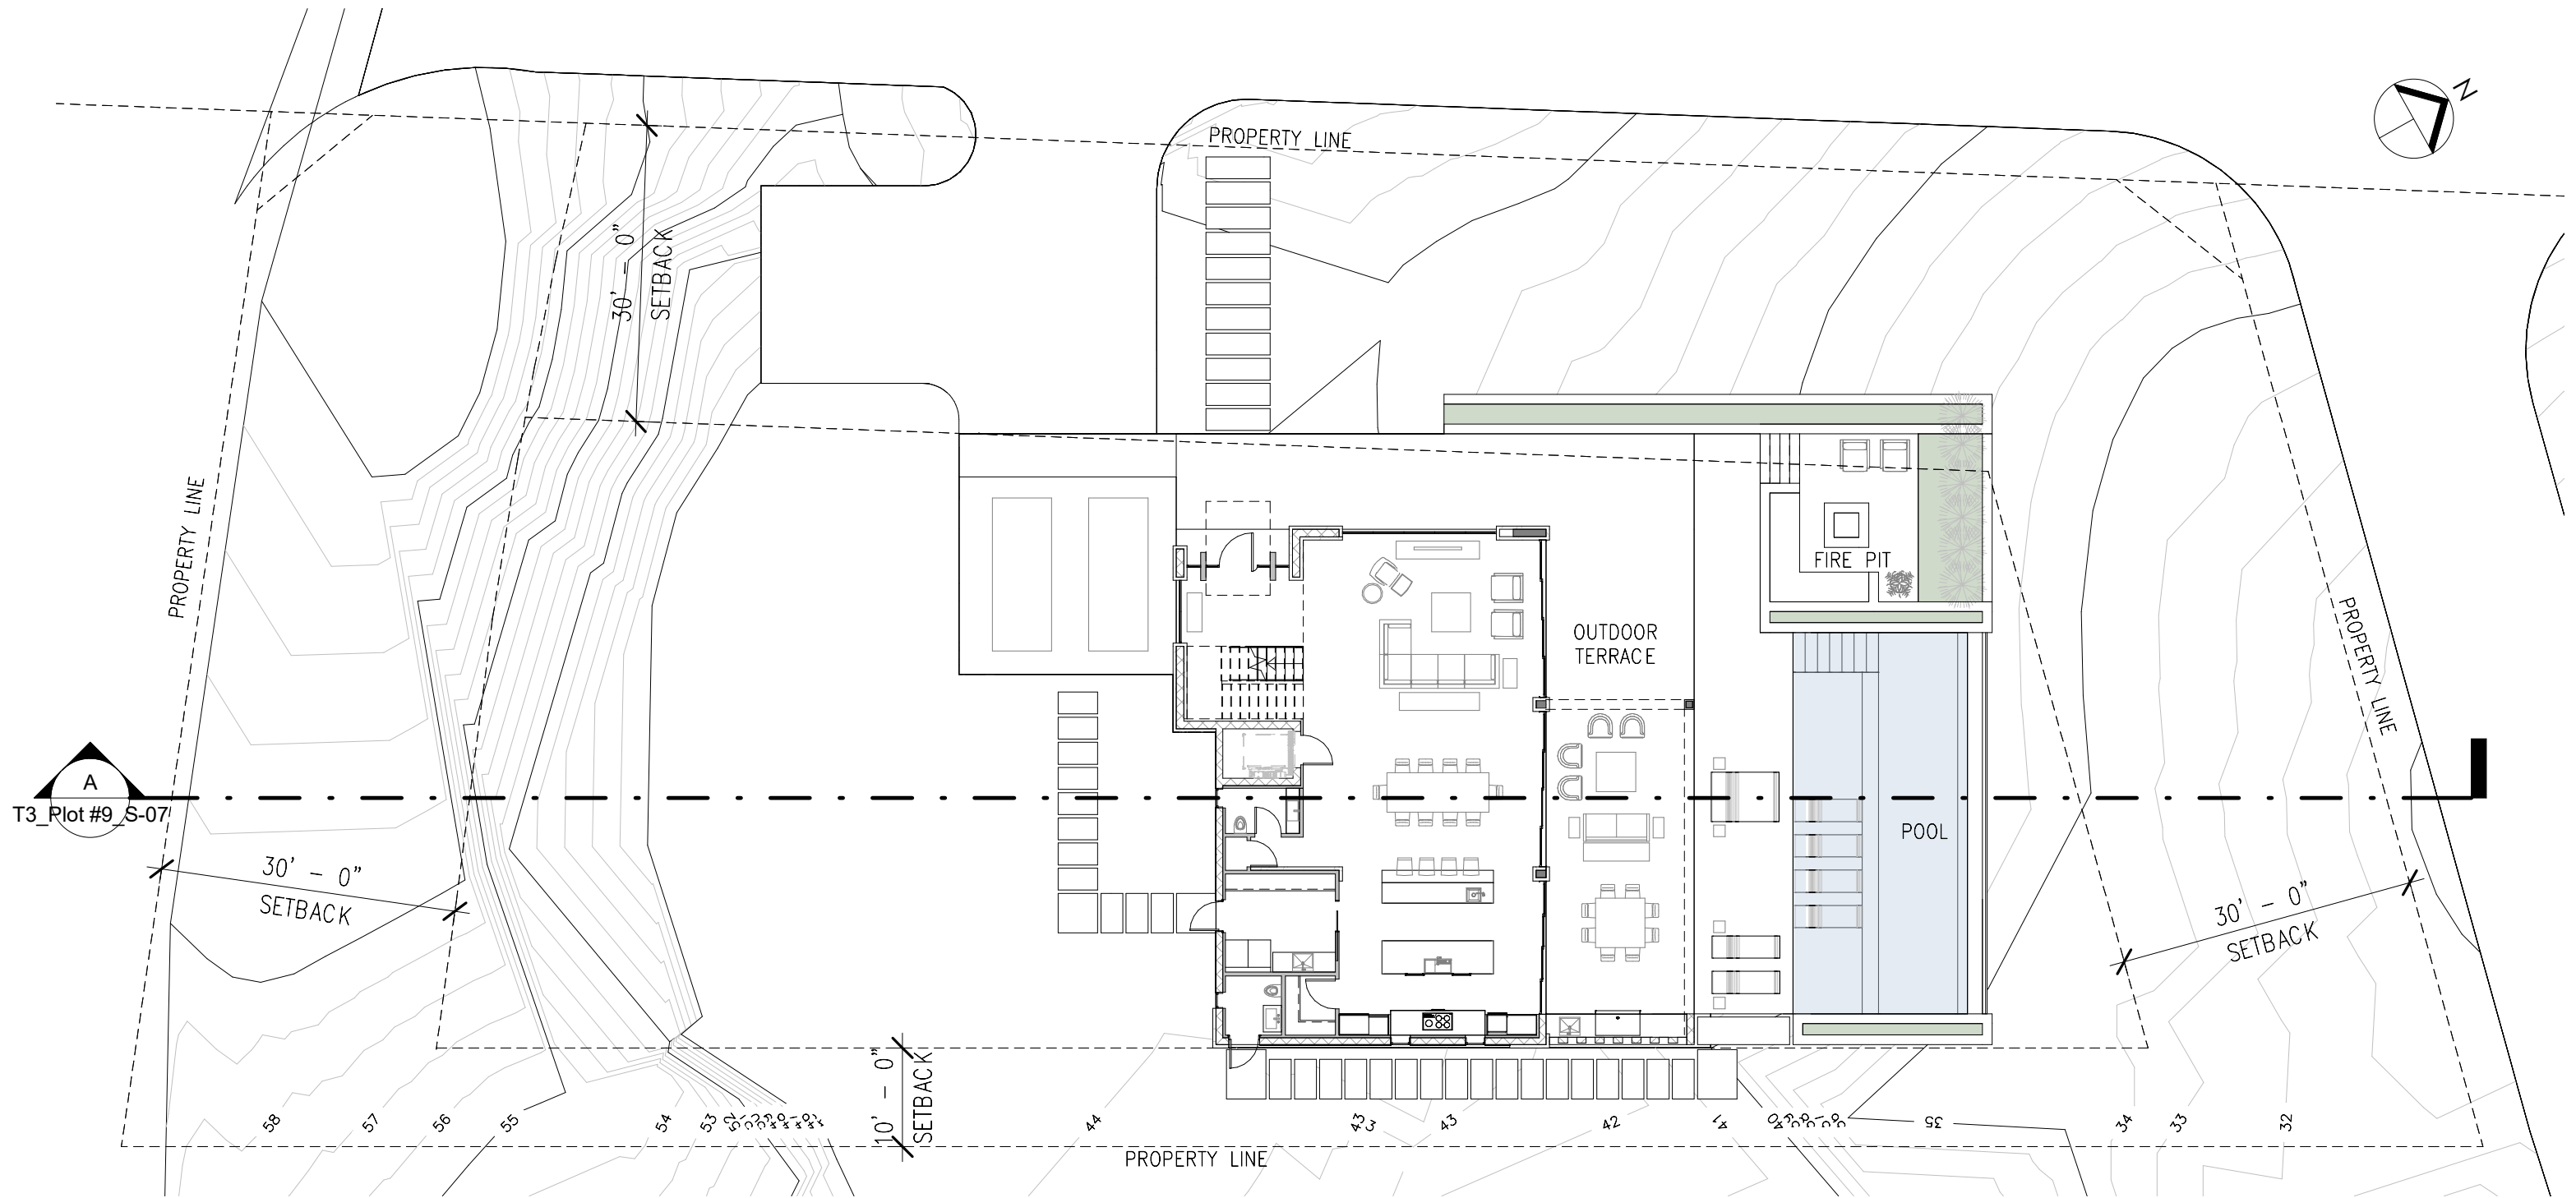


T3_Plot #9_S-00a
 SITE PLAN (POOL+FIRE PIT)
 SCALE: 1/16" = 1'-0"



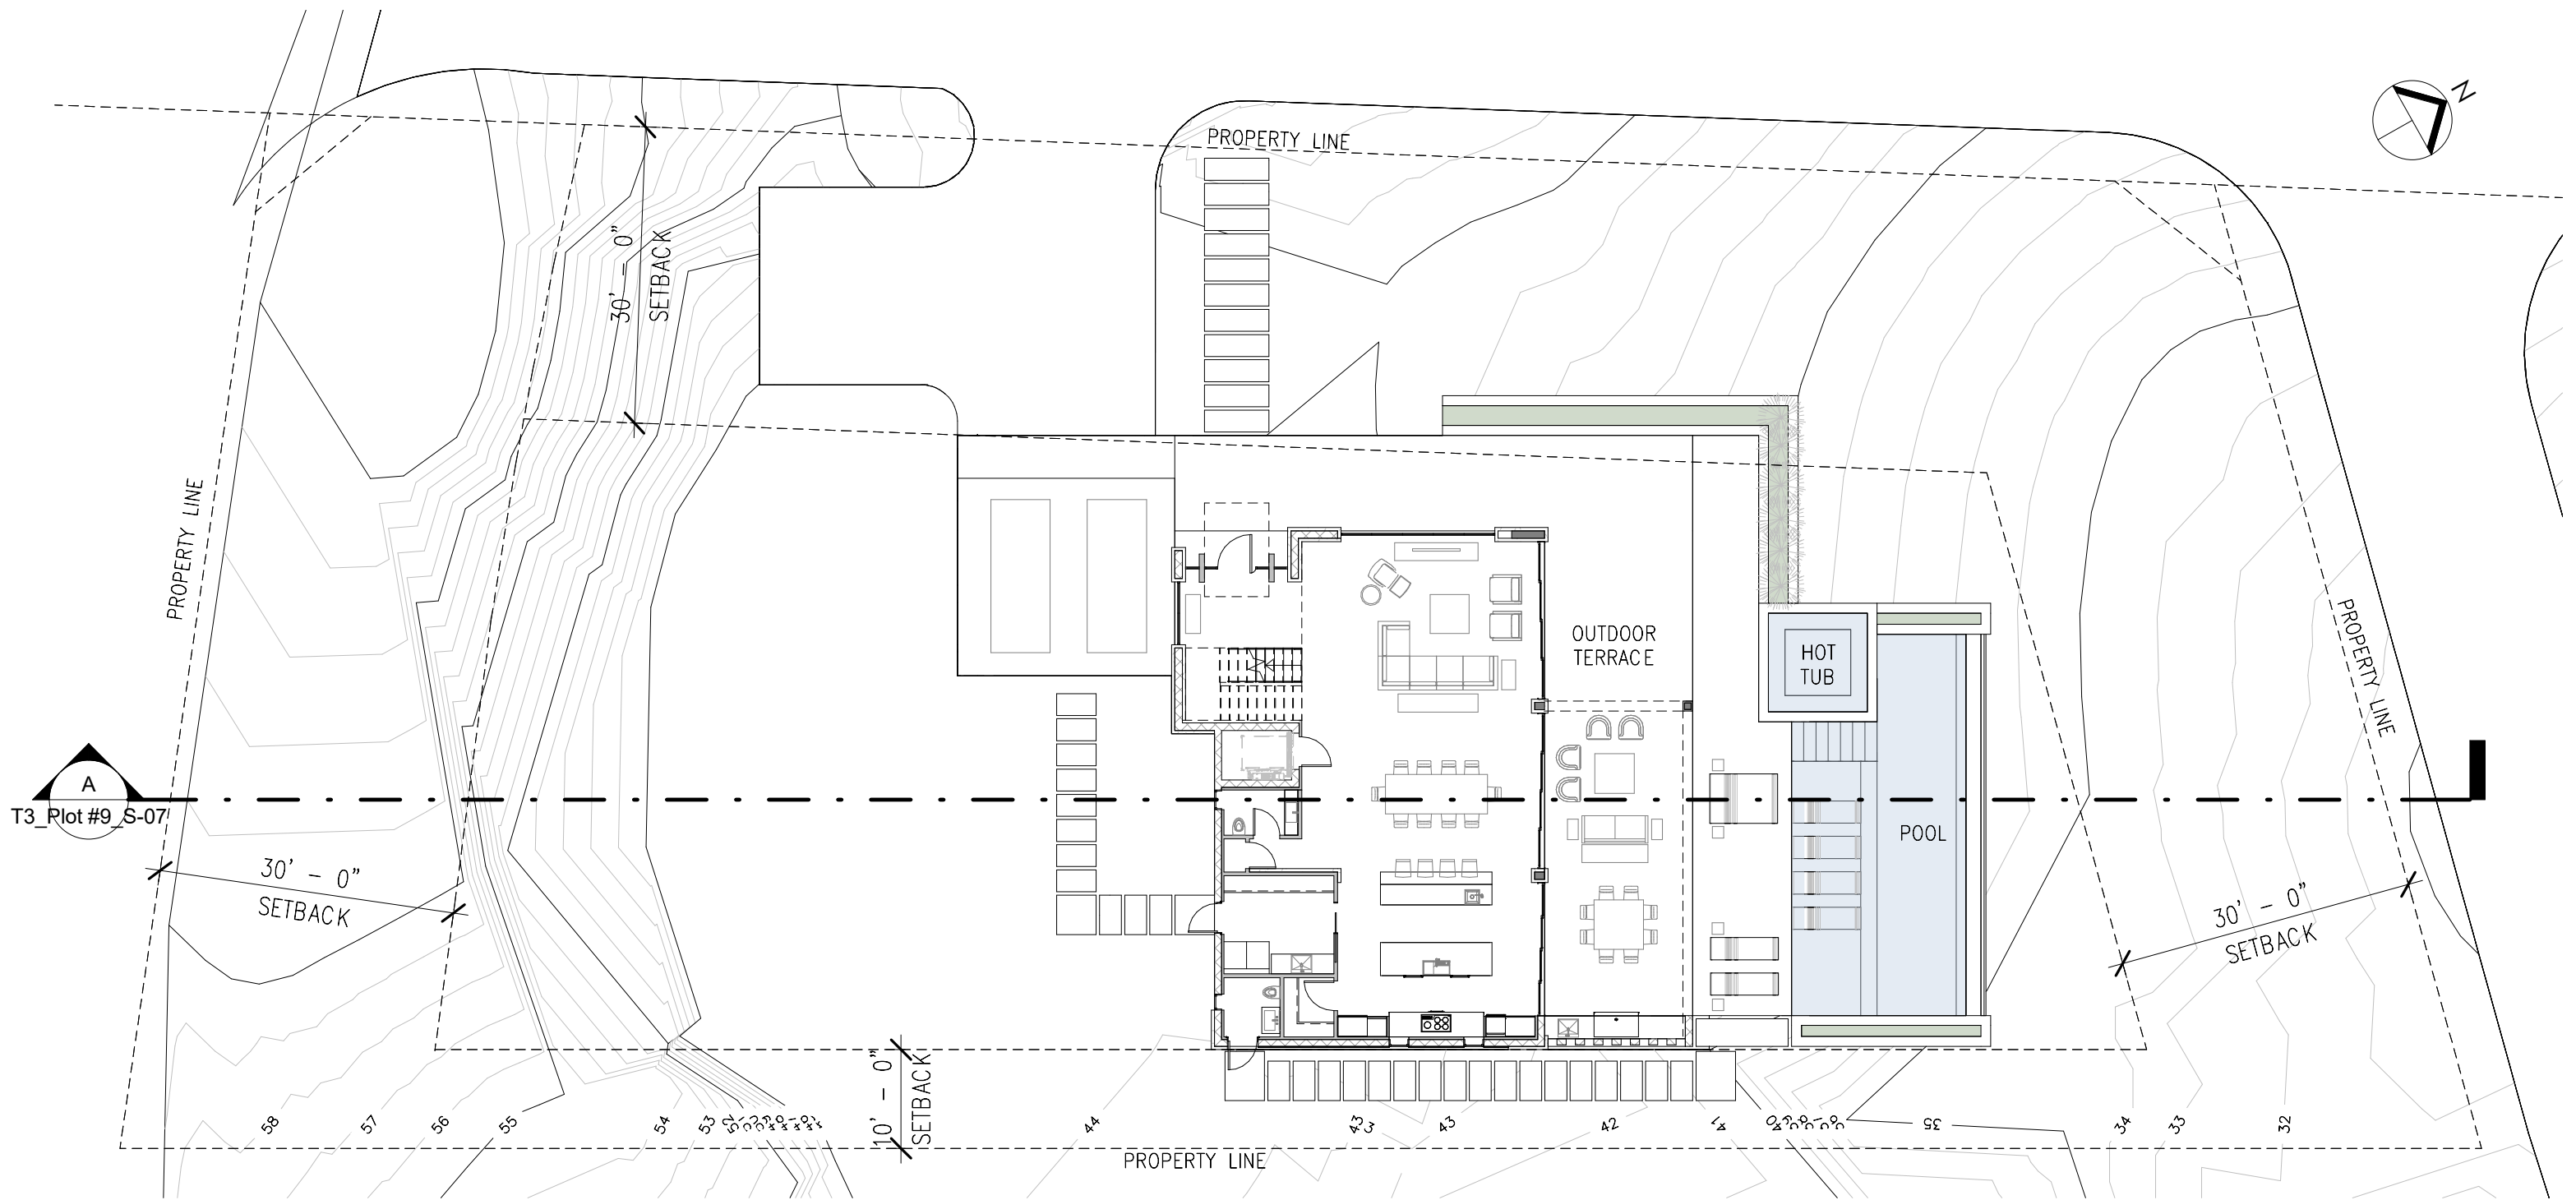

T3_Plot #9_S-00b
SITE PLAN (POOL+HOT TUB)
SCALE: 1/16" = 1'-0"




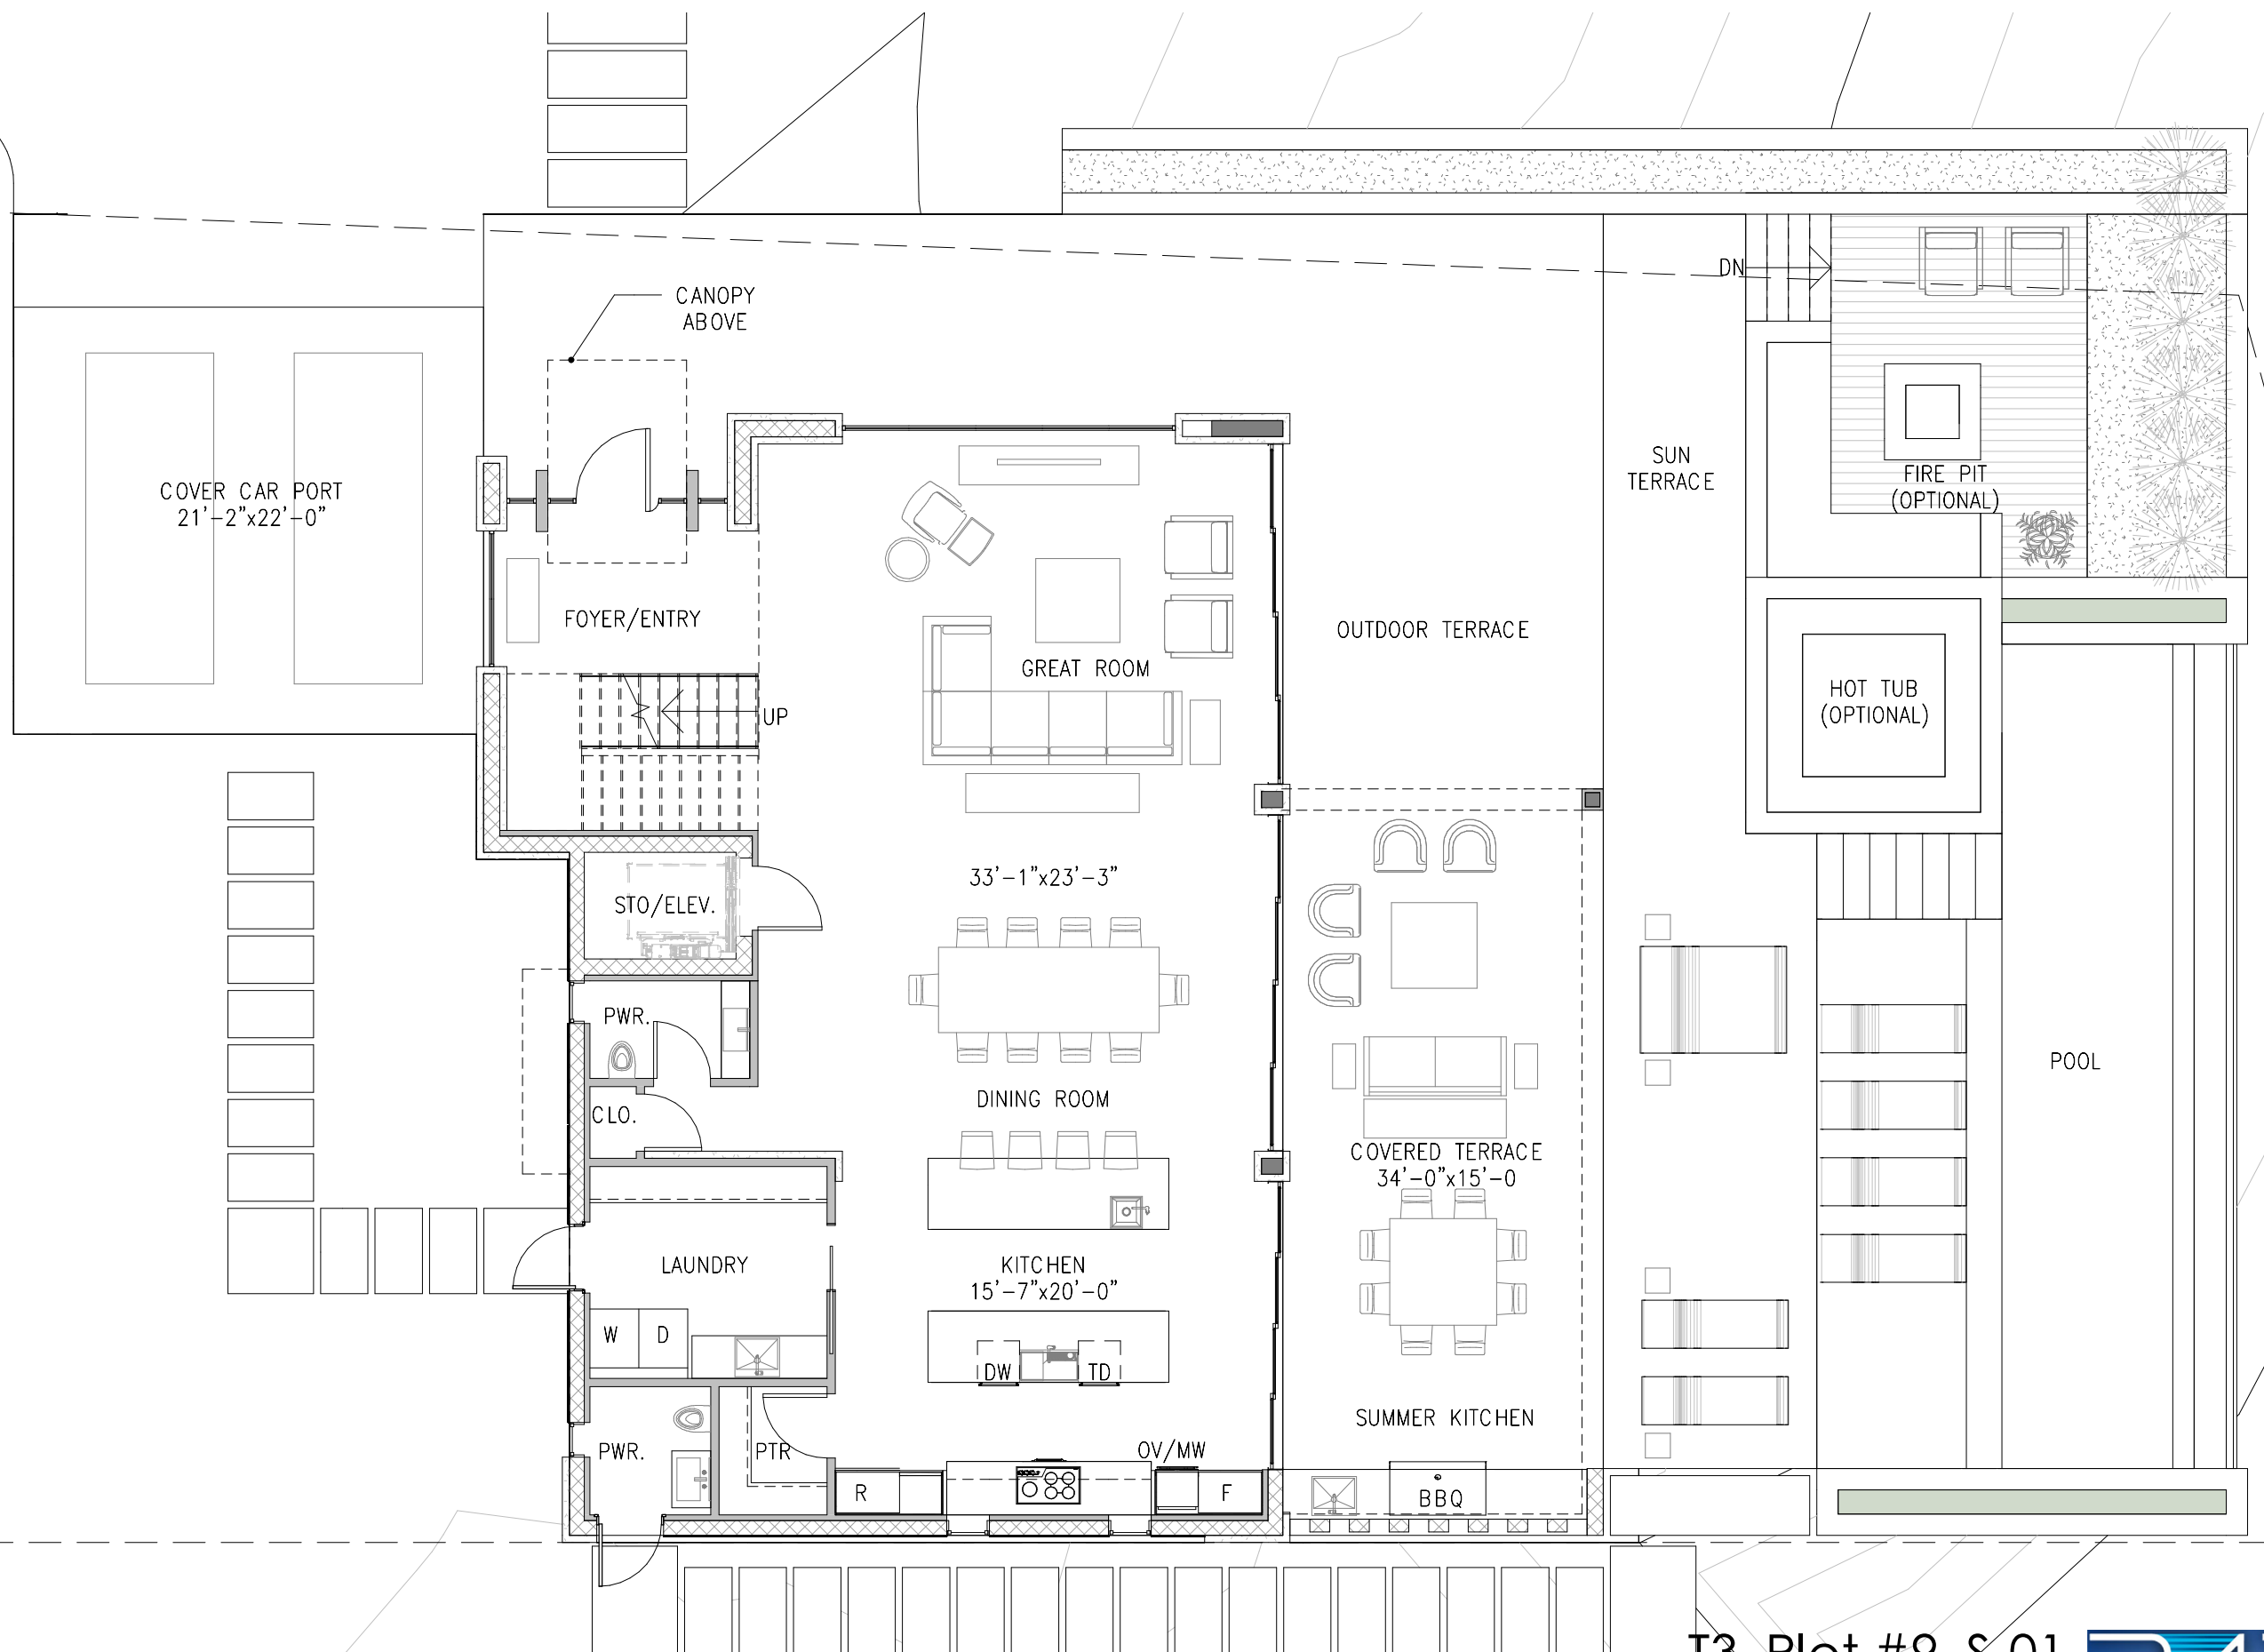


T3_Plot #9_S-01
LOWER LEVEL

SCALE: 1/8" = 1'-0"



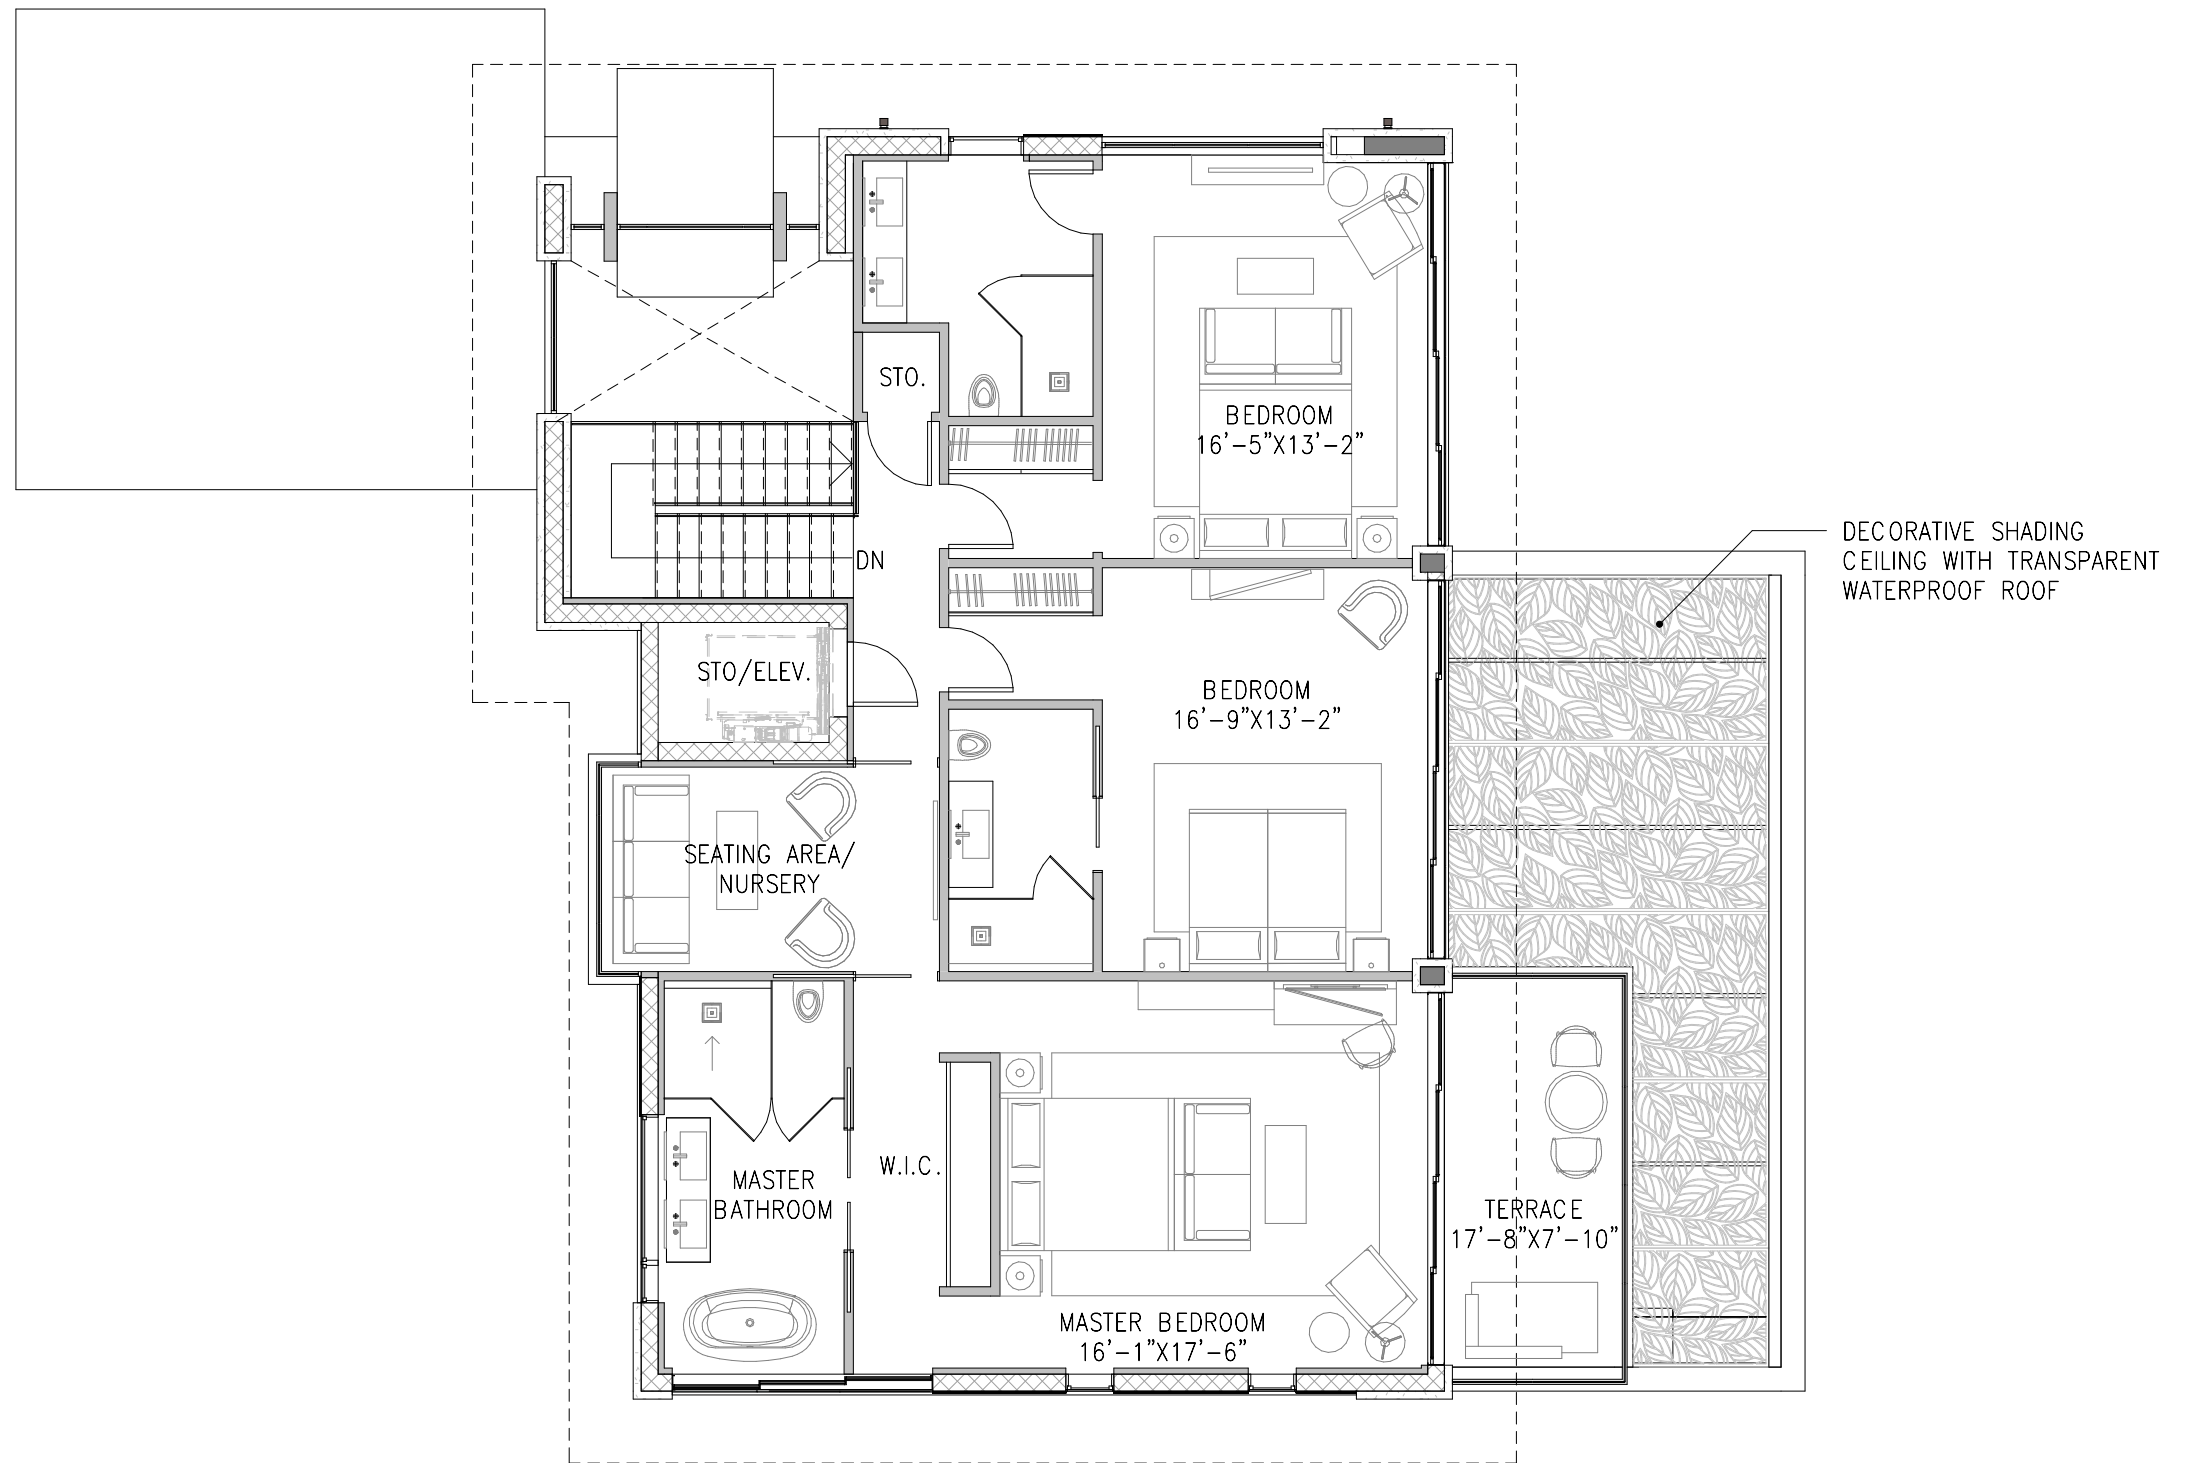


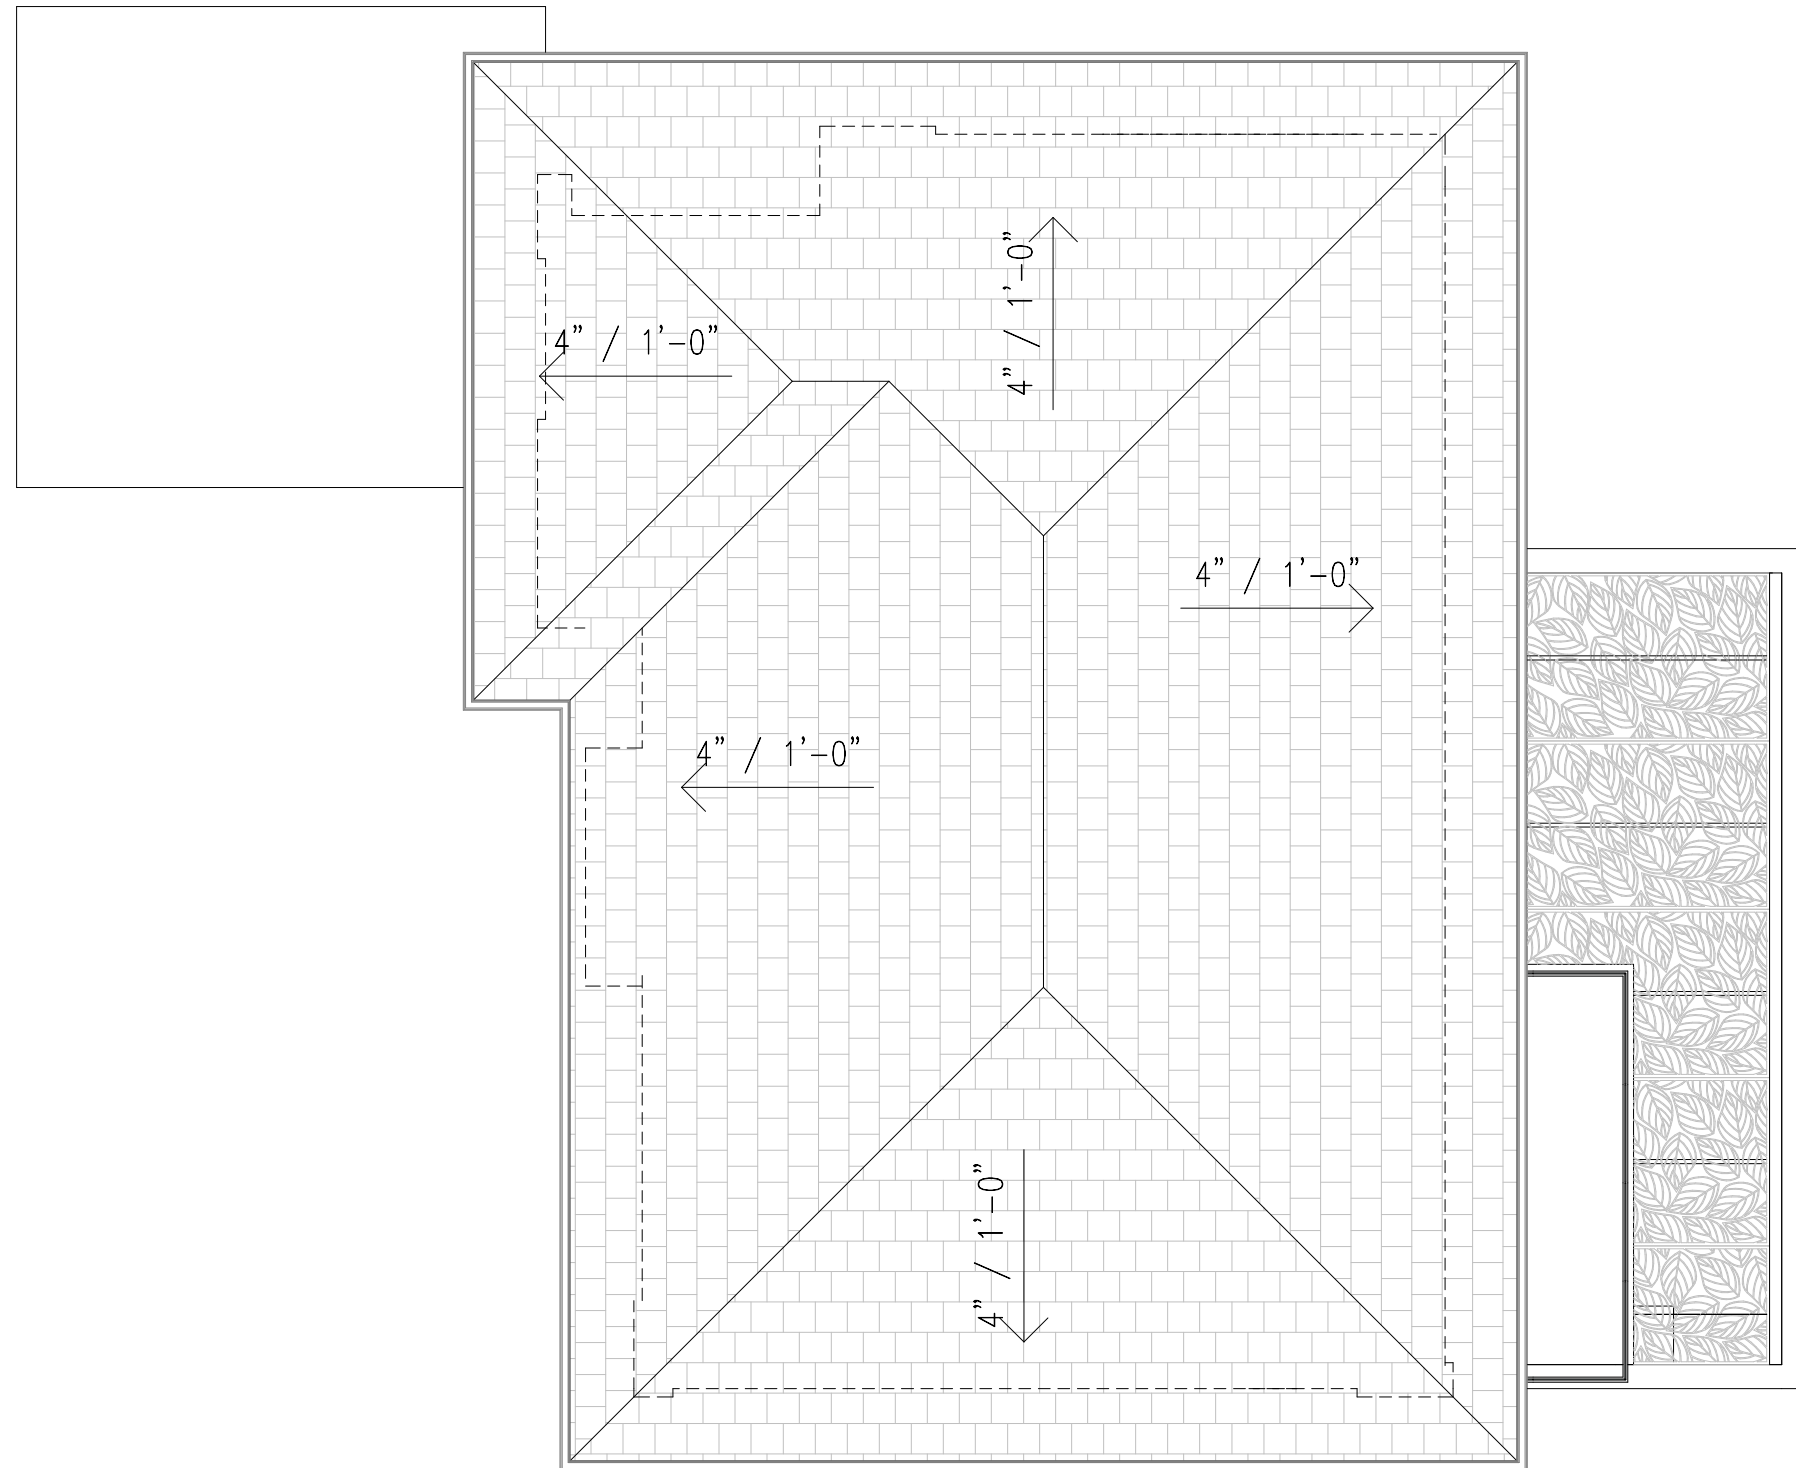

T3_Plot #9_S-03
ROOF

SCALE: 1/8" = 1'-0"




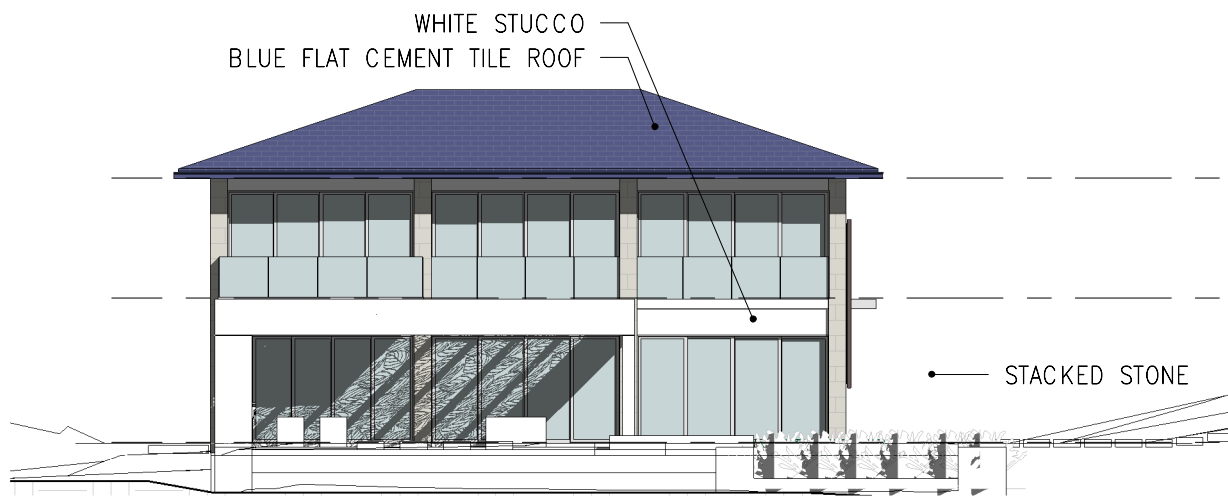

A NORTH ELEVATION (OCEAN VIEW)
SCALE - 1/16" = 1'-0"



B SOUTH ELEVATION (STREET VIEW)
SCALE - 1/16" = 1'-0"

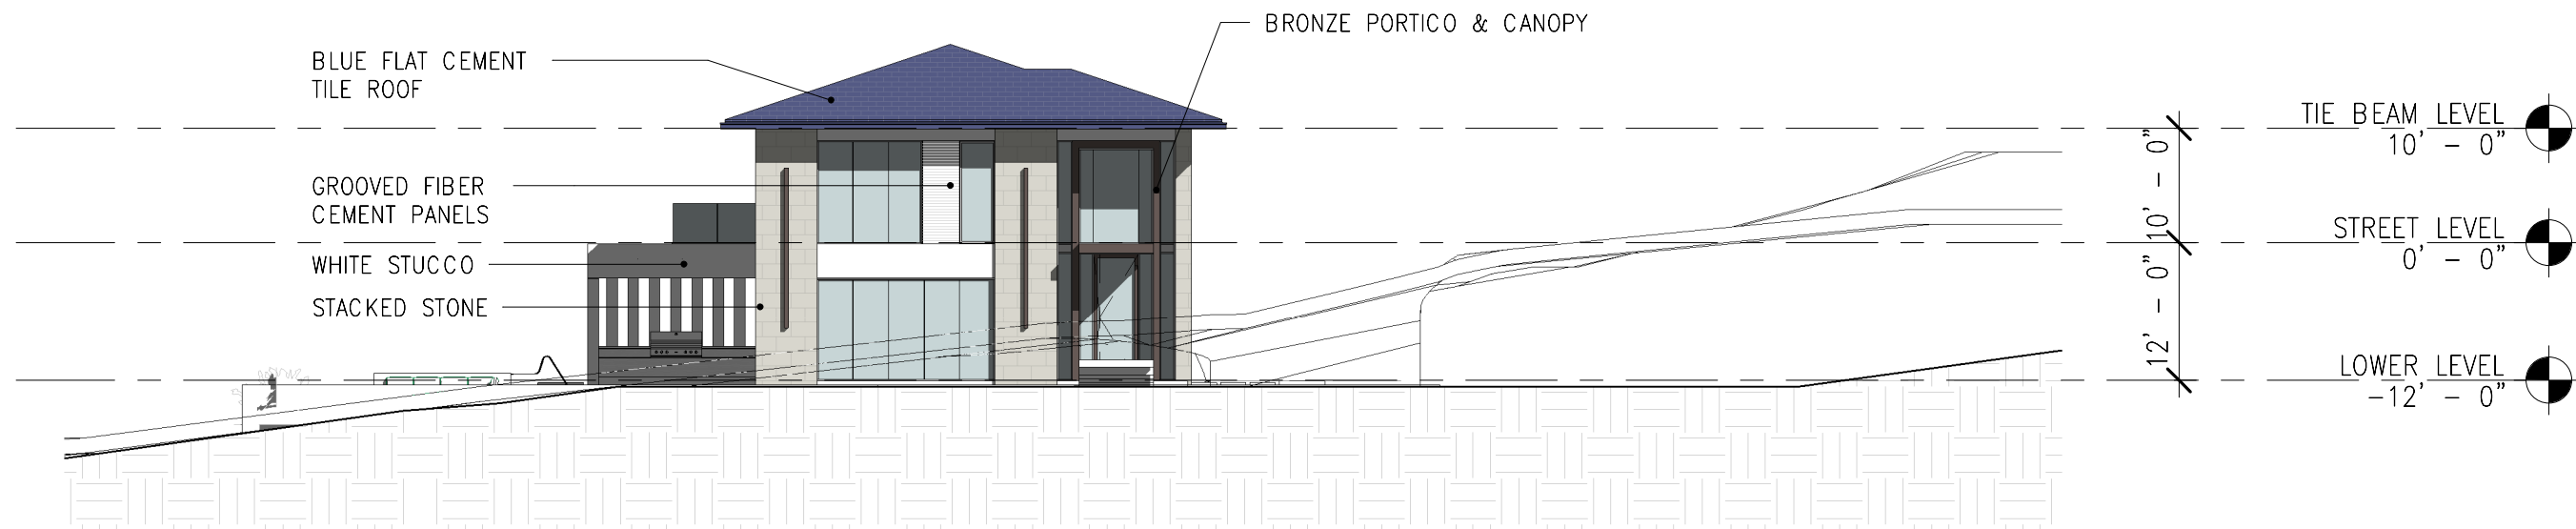

C WEST ELEVATION
SCALE - 1/16" = 1'-0"


Grades and siting are not final



D EAST ELEVATION
SCALE - 1/16" = 1'-0"

T3_Plot #9_S-04
ELEVATIONS
SCALE: 1/16" = 1'-0"



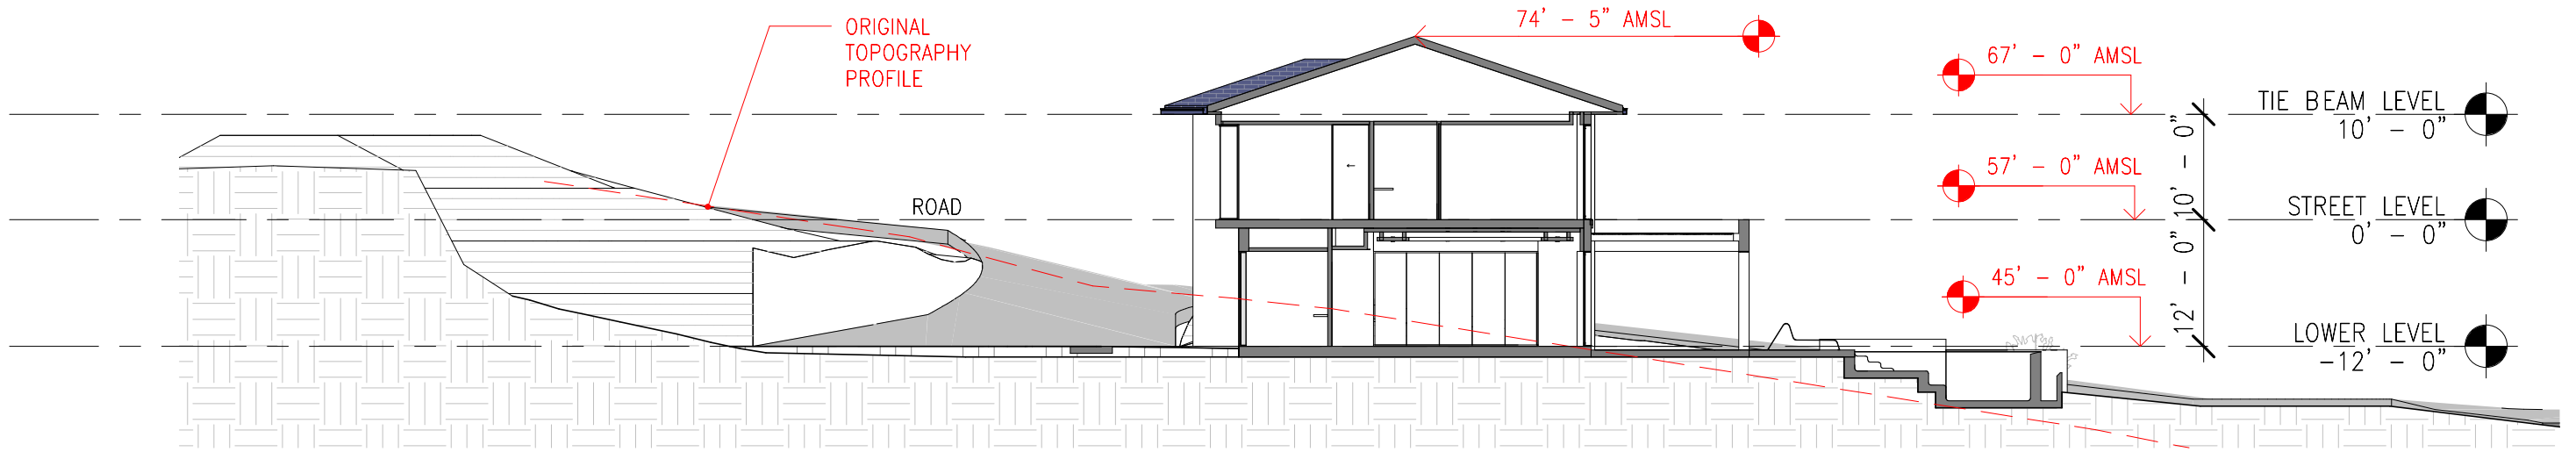

A GENERAL SECTION A SCALE - 1/16" = 1'-0"

Grades and siting are not final




T3_Plot #9_S-05b
STUDY IMAGE FROM THE BEACH
SCALE:



T3_Plot #9_S-05a
STUDY IMAGE FROM THE STREET


SCALE:



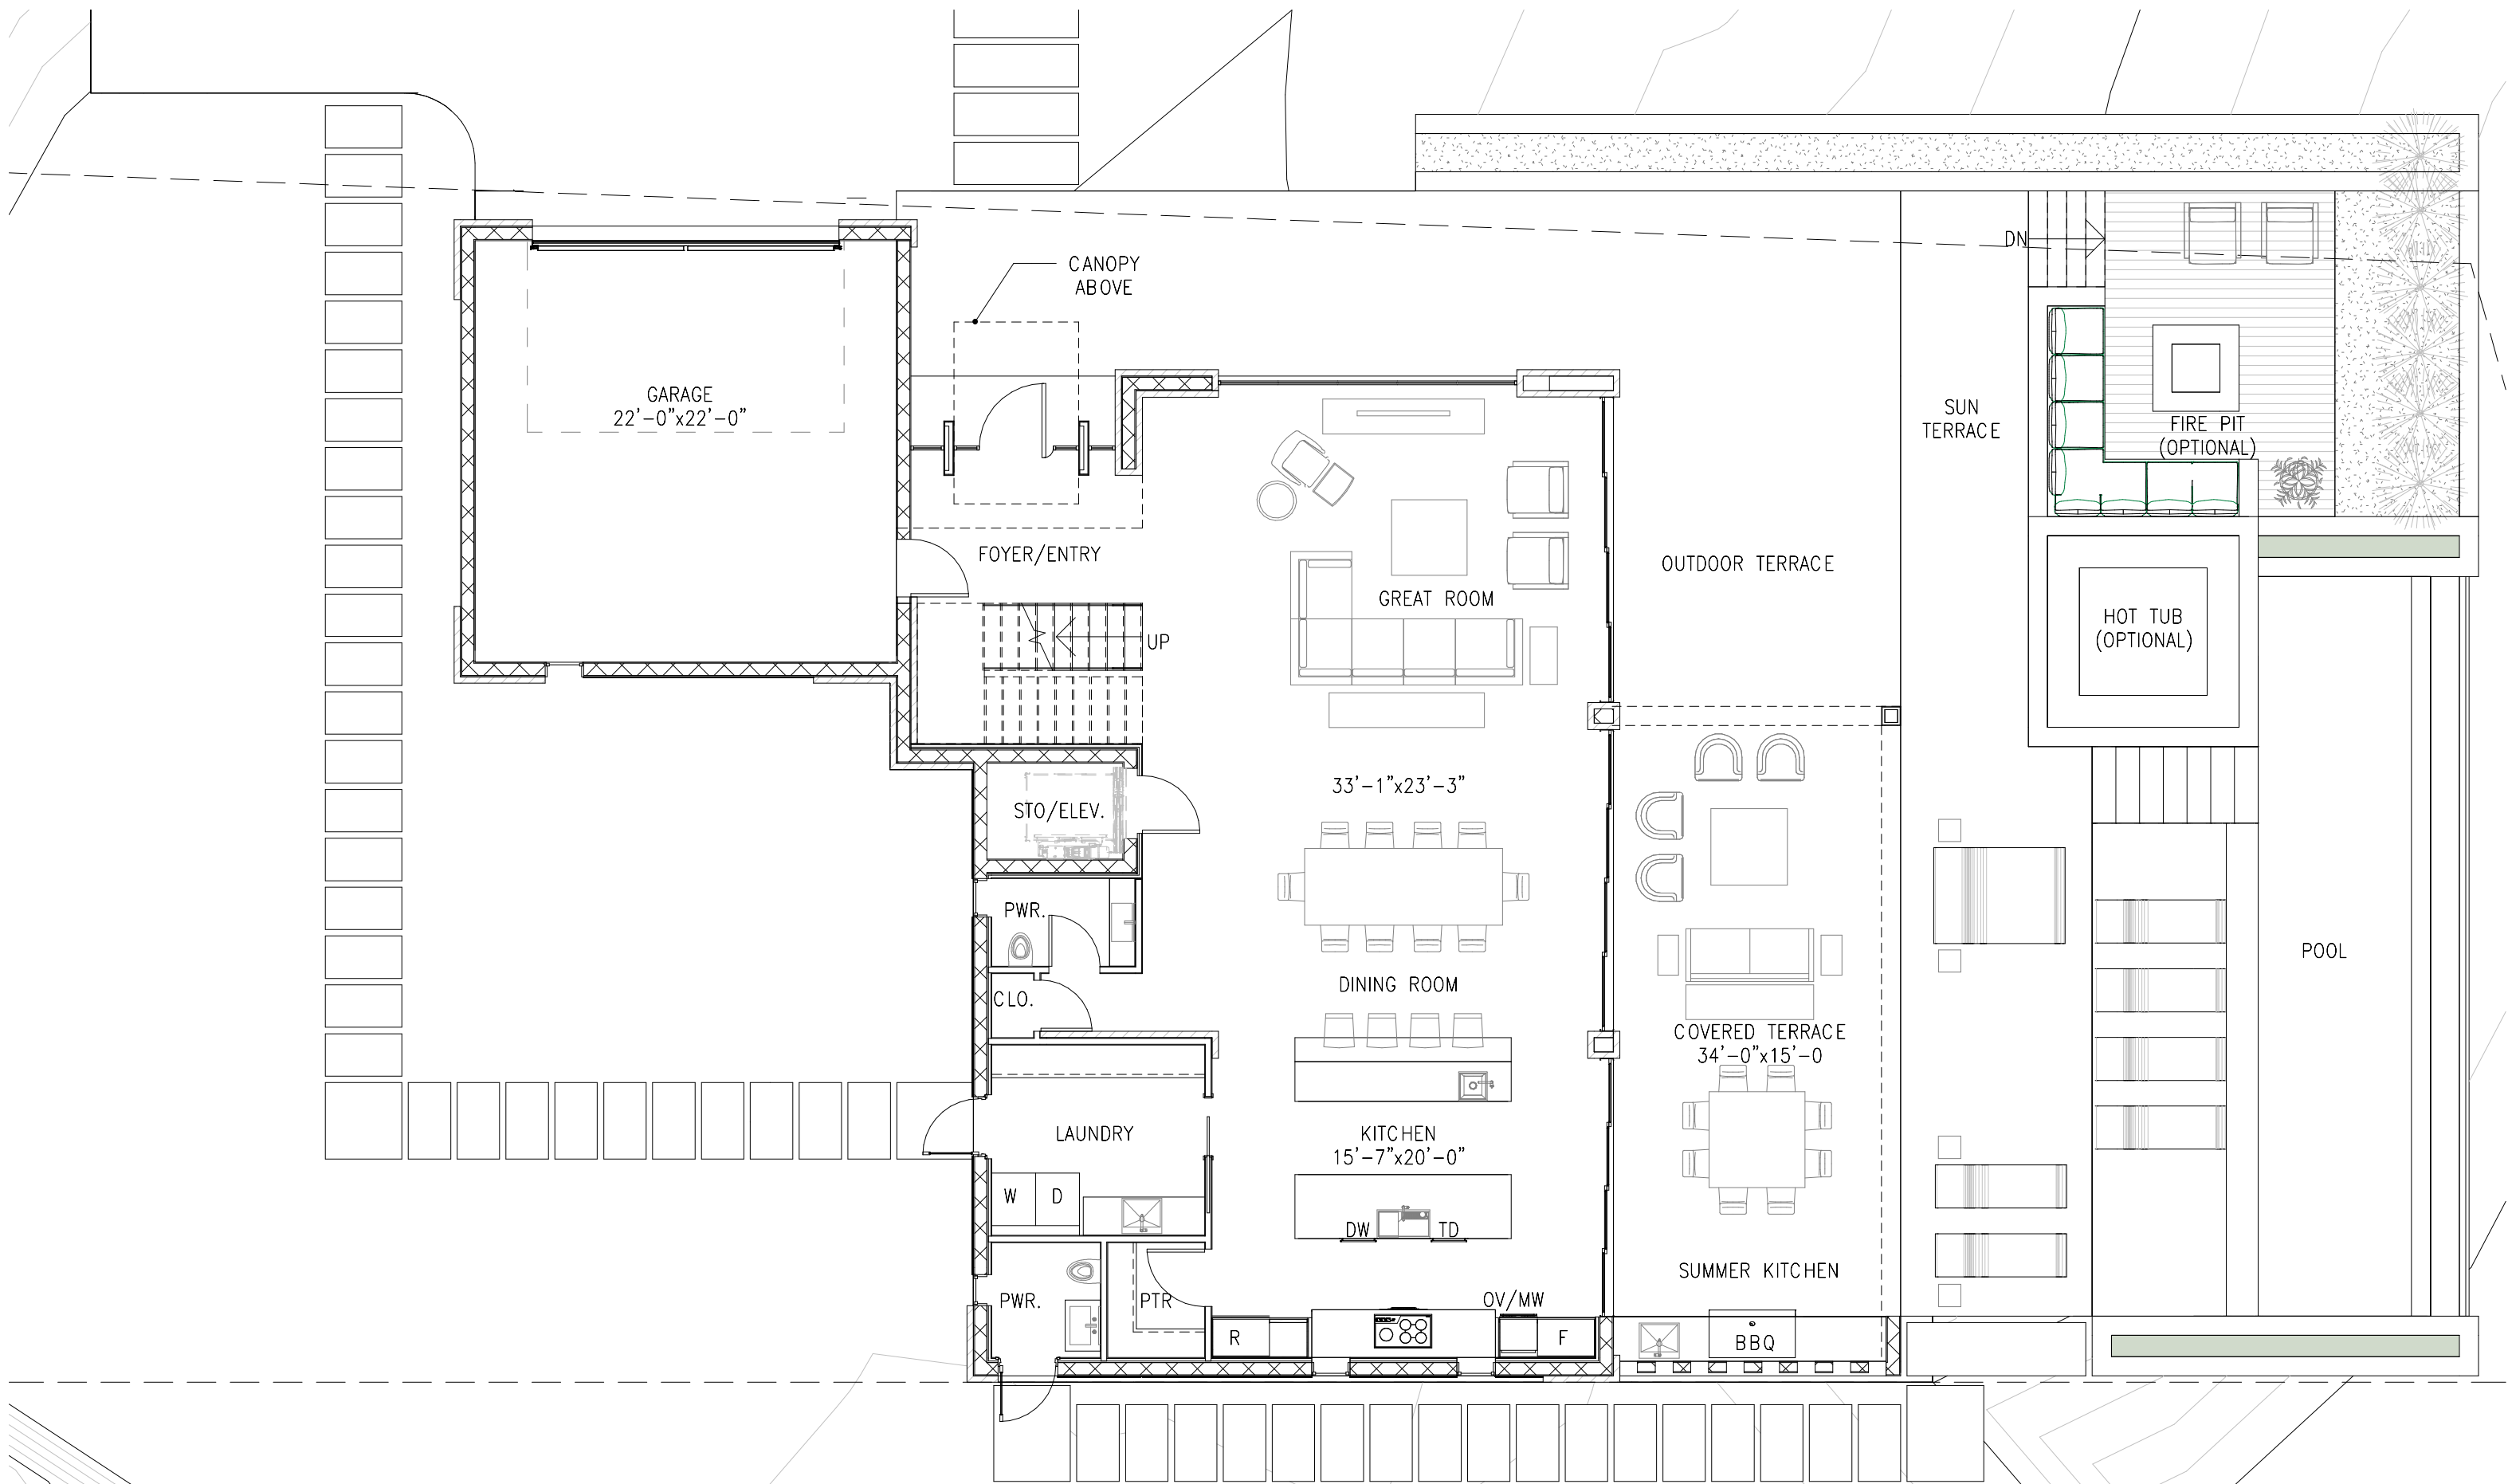


T3_Plot #9_S-01a
LOWER LEVEL - GARAGE + 4TH BEDROOM
SCALE: 1/8" = 1'-0"




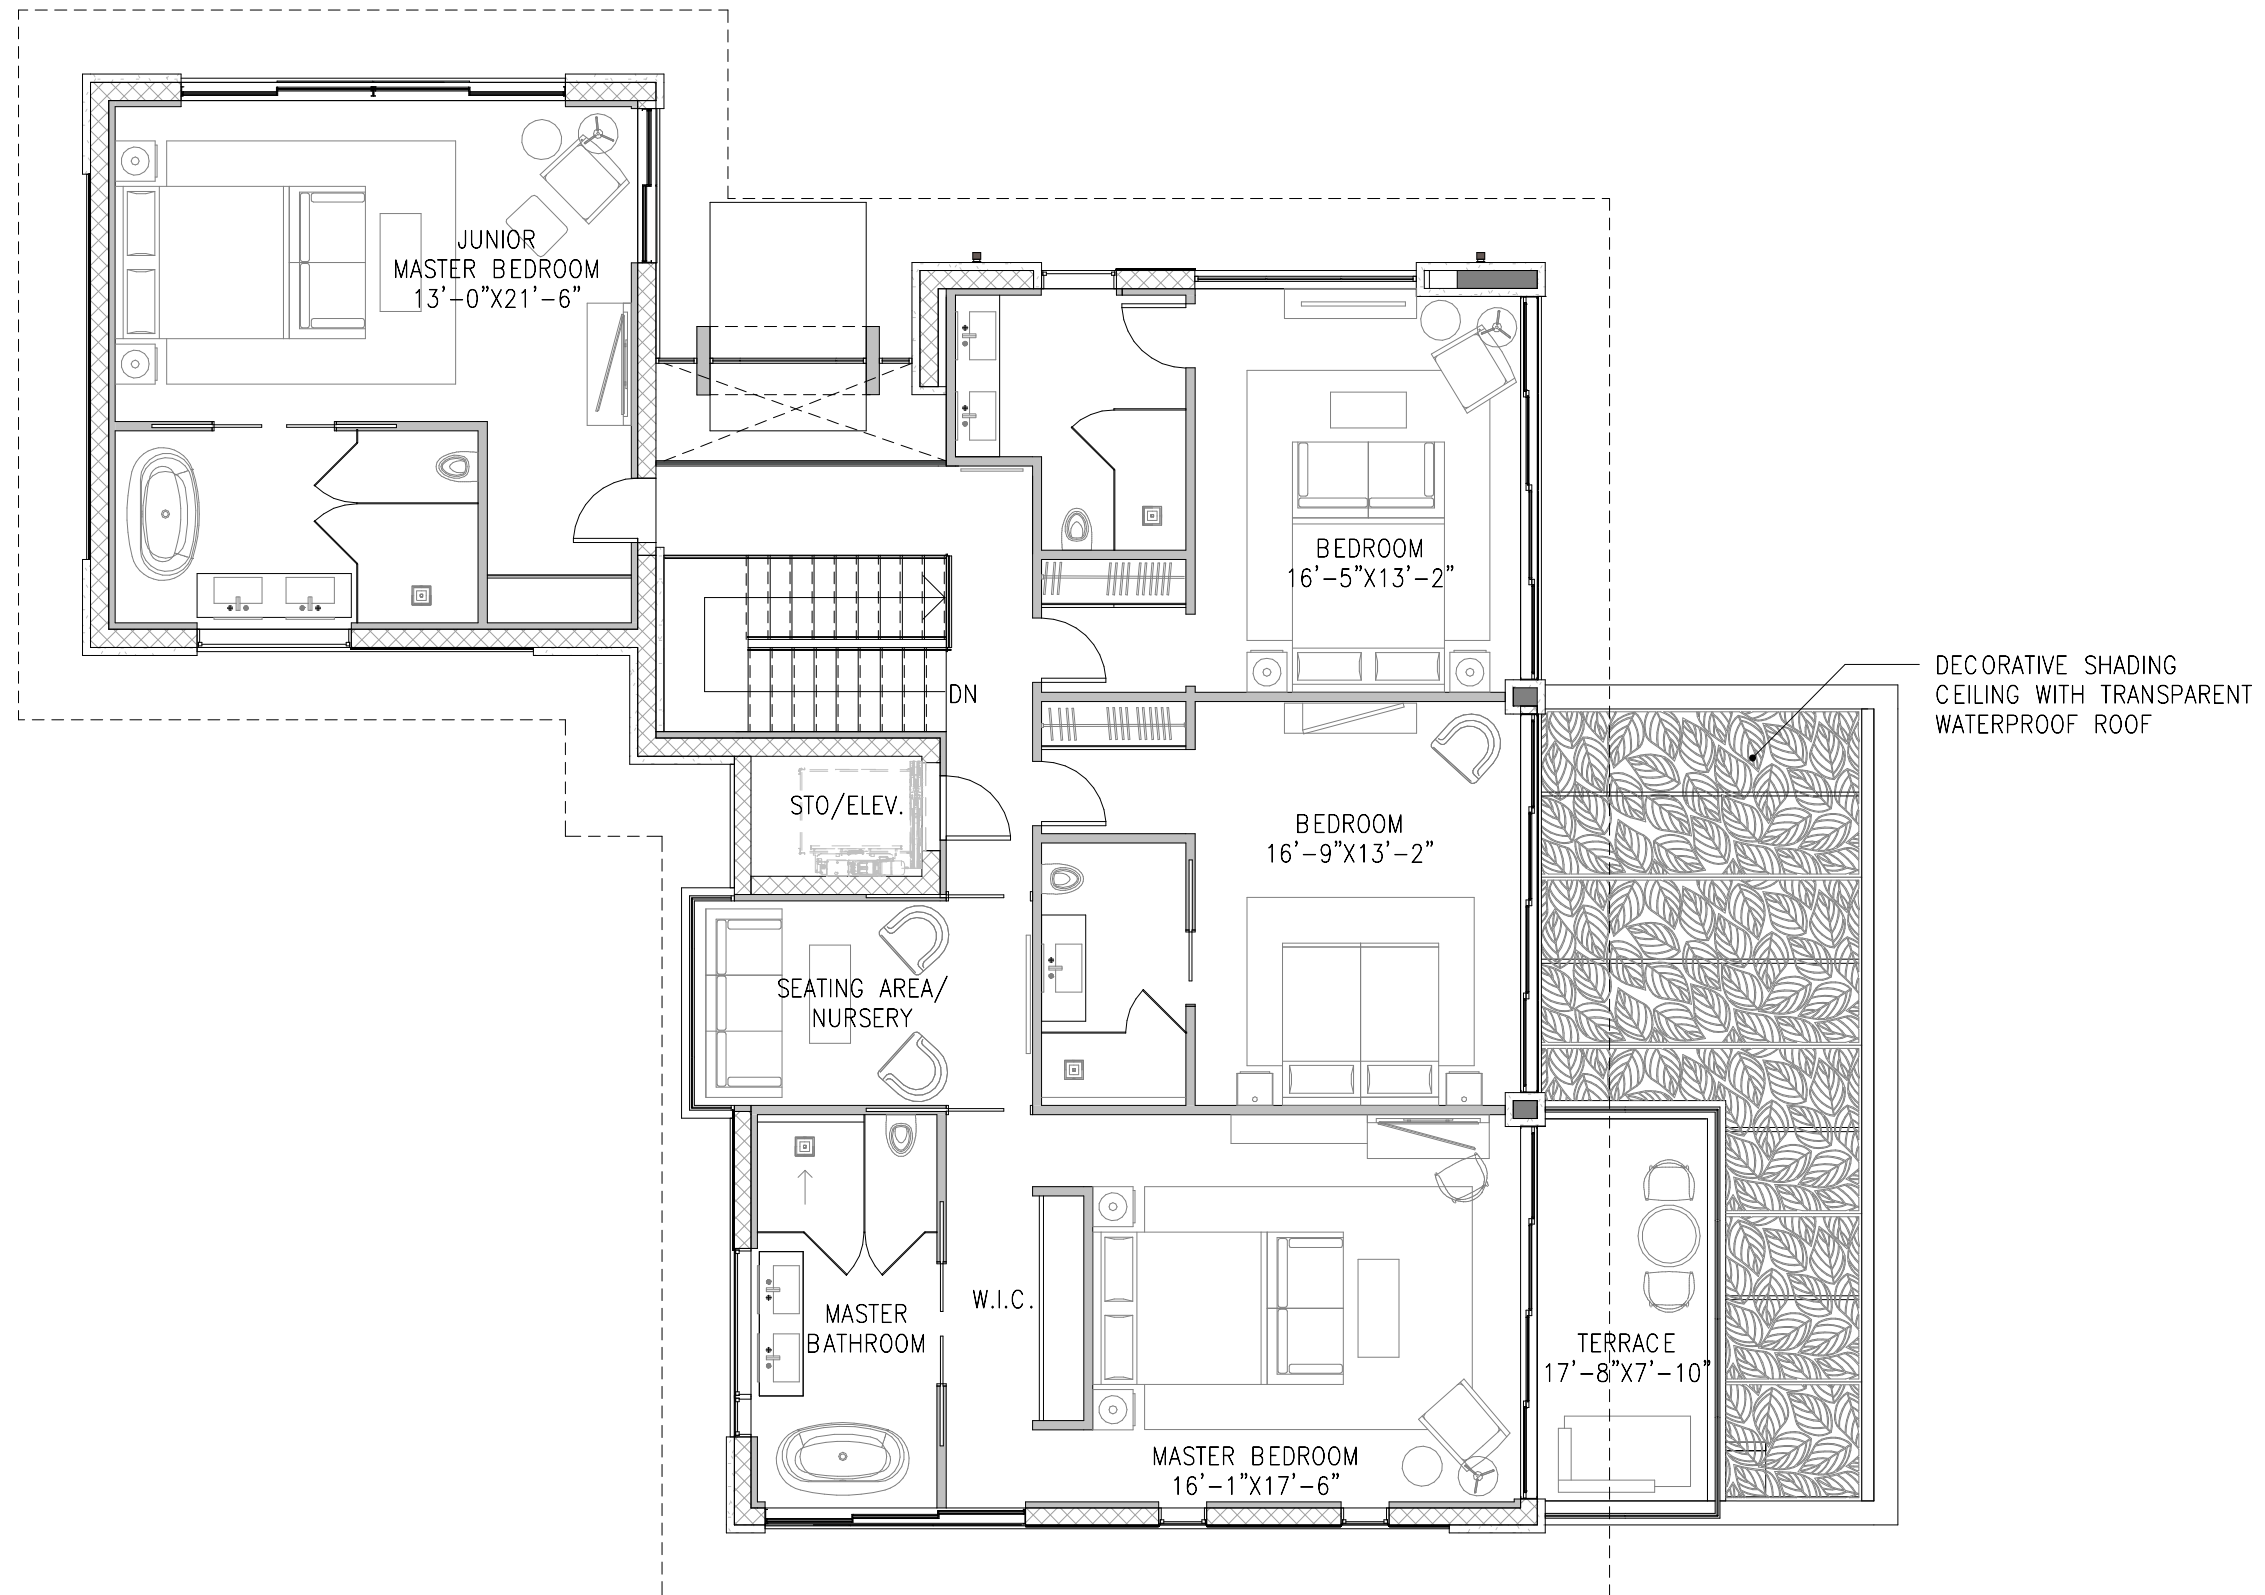

T3_Plot #9_S-02a
 STREET LEVEL - GARAGE + 4TH BEDROOM_OP2
 SCALE: 1/8" = 1'-0"

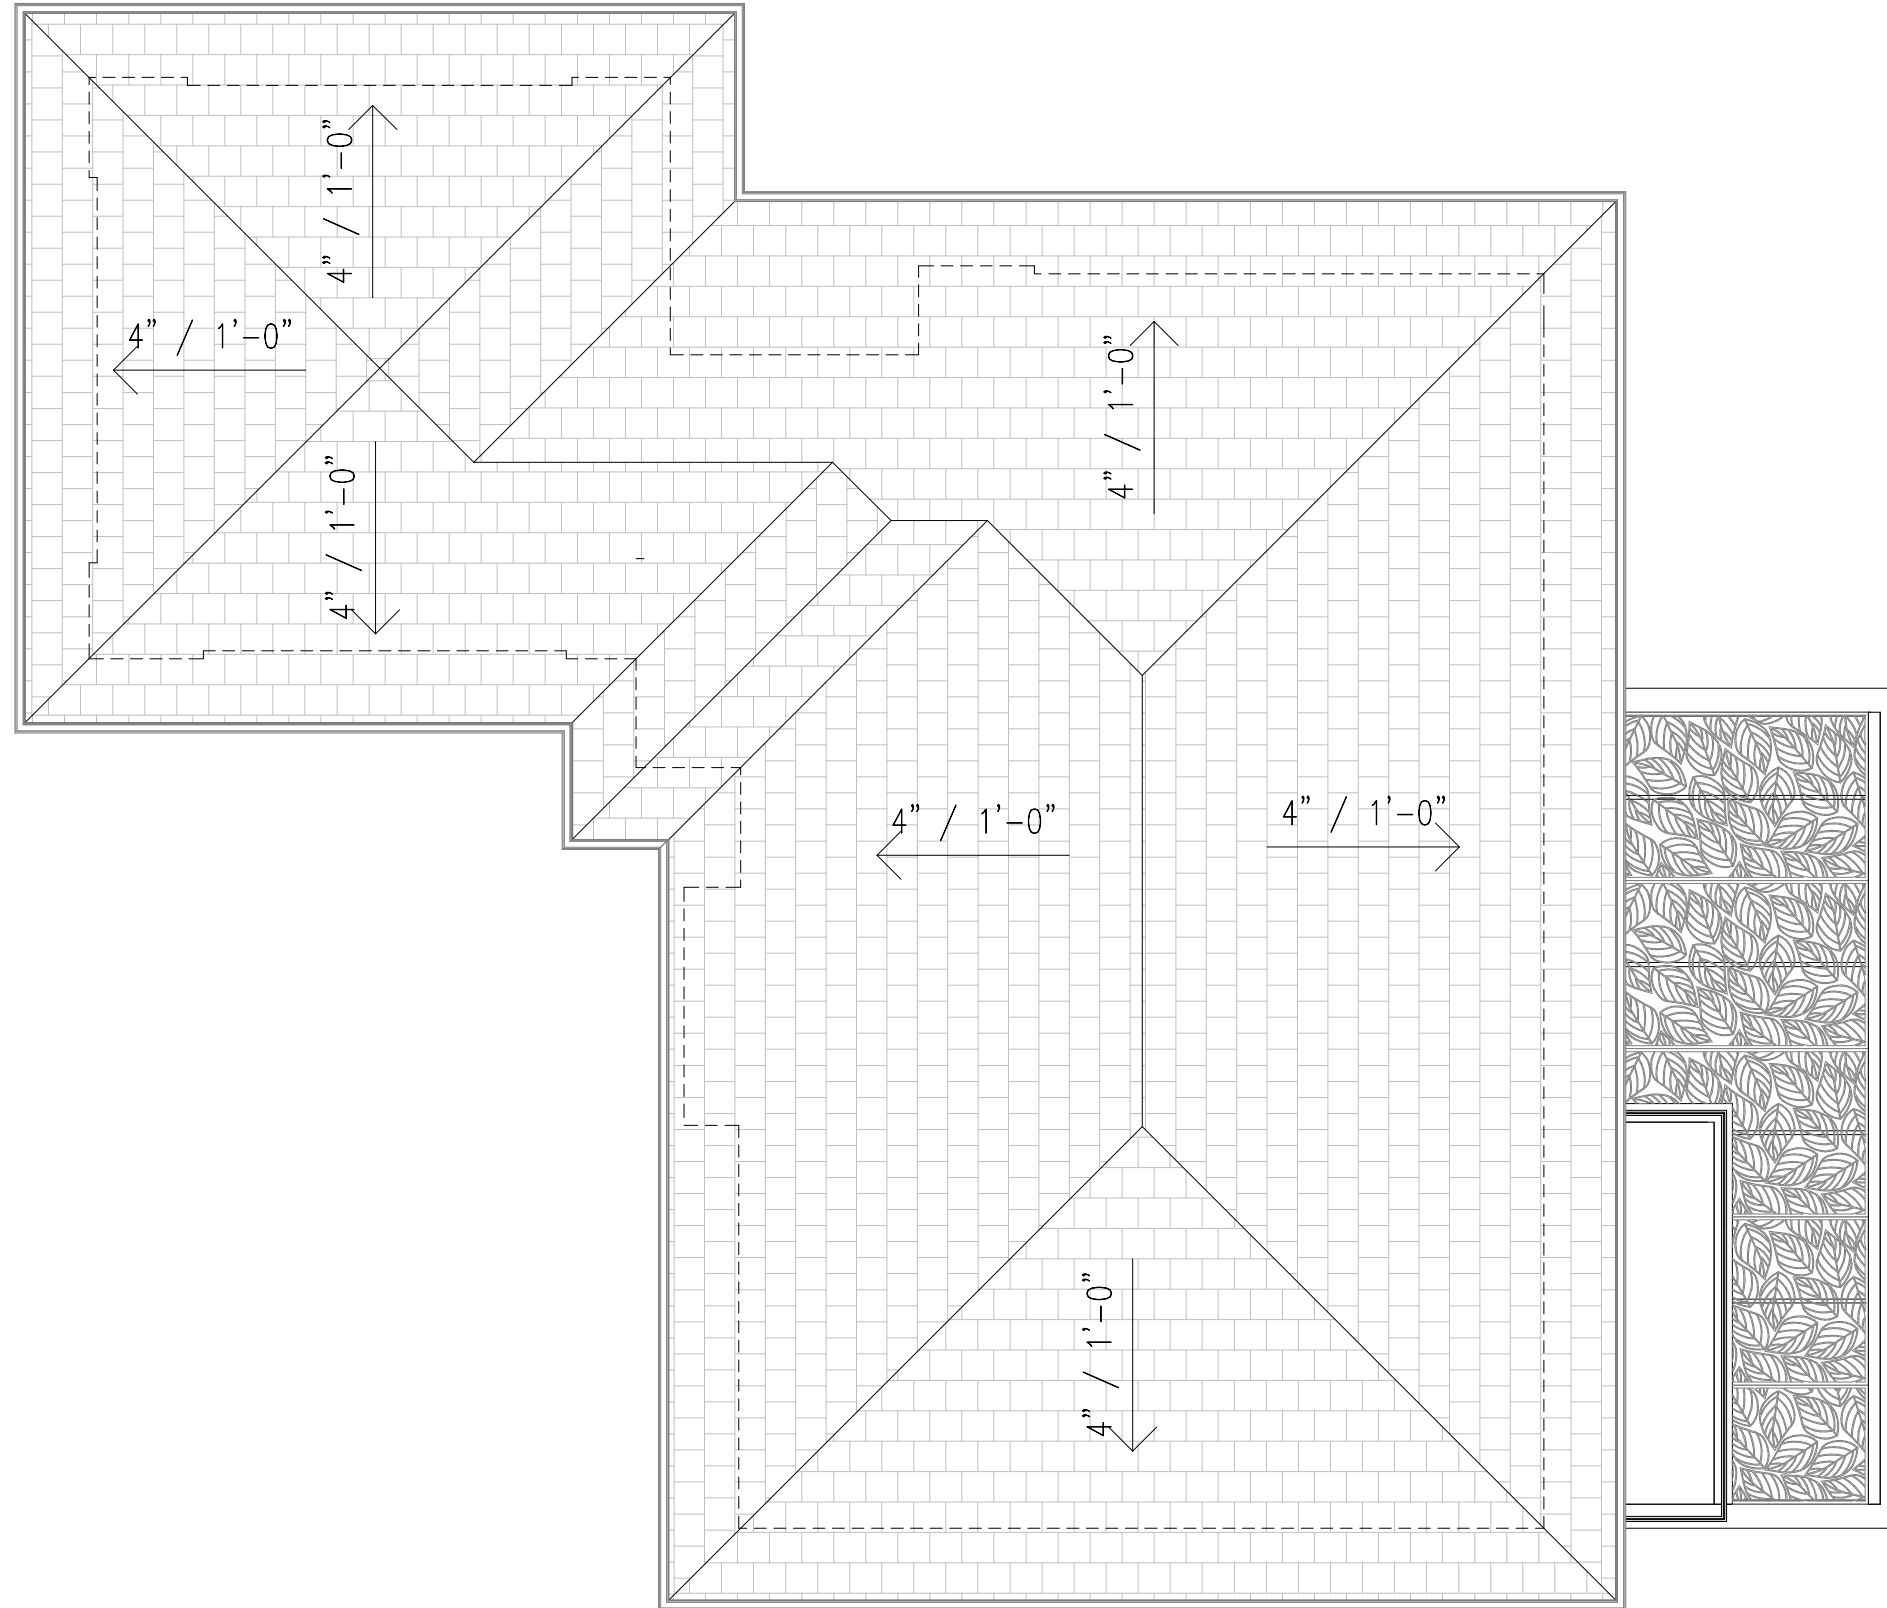


T3_Plot #9_S-03a
ROOF - - GARAGE + 4TH BEDROOM
SCALE: 1/8" = 1'-0"

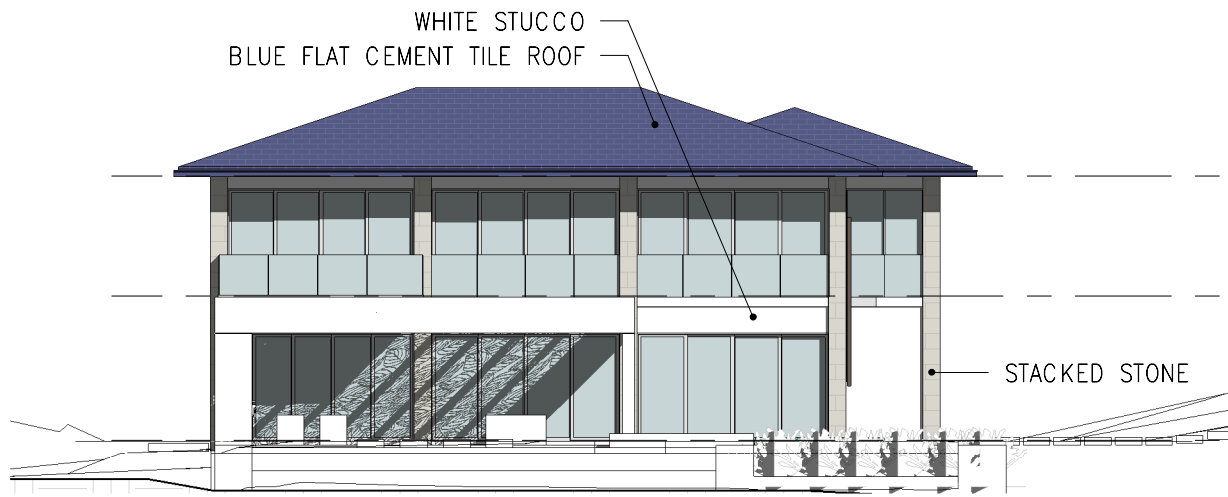


A NORTH ELEVATION (OCEAN VIEW)
SCALE - 1/16" = 1'-0"



B SOUTH ELEVATION (STREET VIEW)
SCALE - 1/16" = 1'-0"

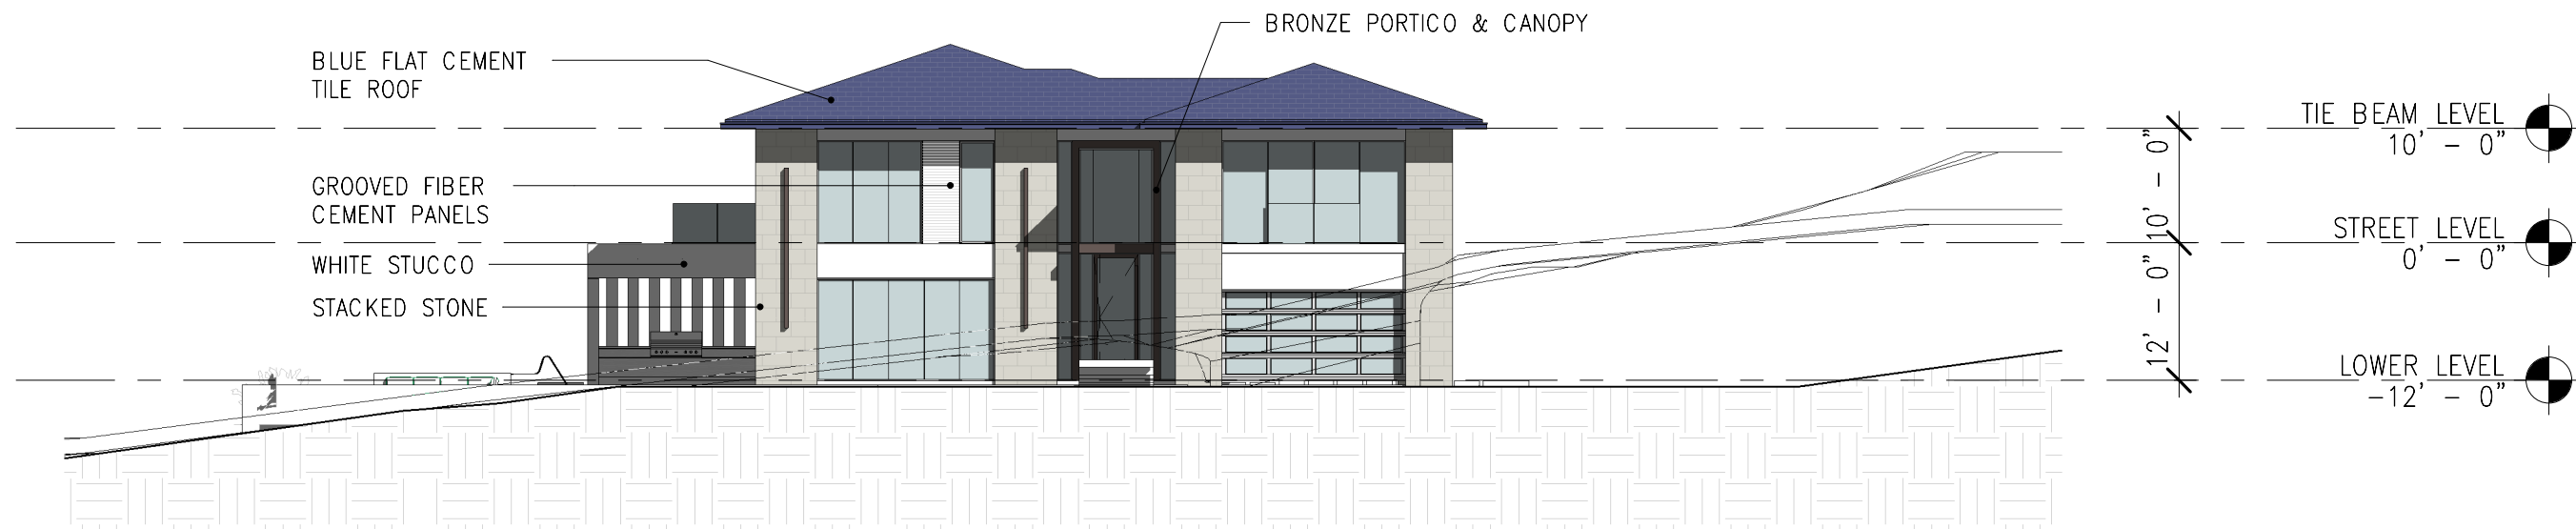

C WEST ELEVATION
SCALE - 1/16" = 1'-0"

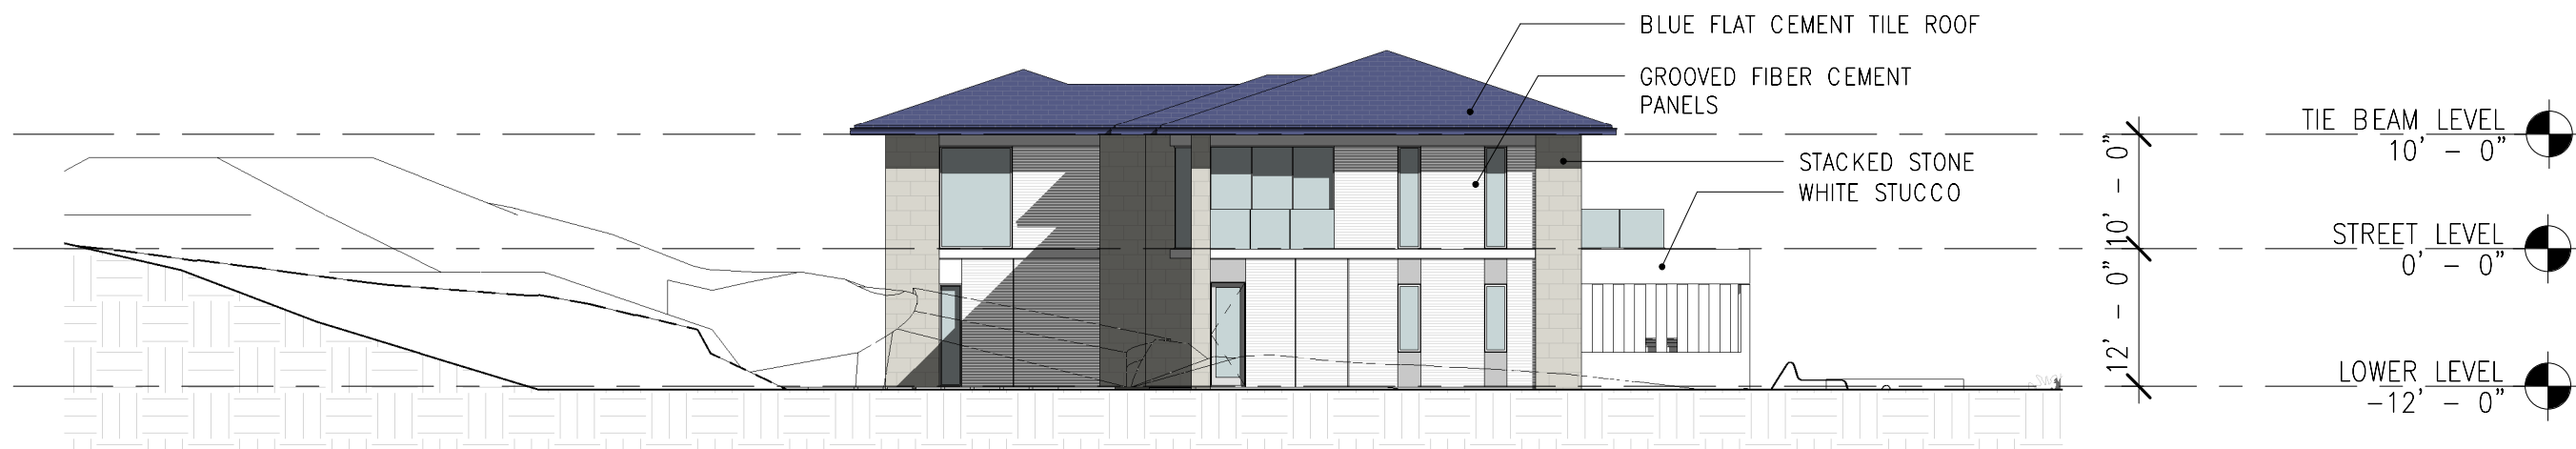

D EAST ELEVATION
SCALE - 1/16" = 1'-0"

Grades and siting are not final

T3_Plot #9_S-04
ELEVATIONS
SCALE: 1/16" = 1'-0"







T3_Plot #9_S-05f
STUDY IMAGE FROM THE BEACH (GARAGE+4TH BEDROOM)
SCALE:



T3_Plot #9_S-05e
STUDY IMAGE FROM THE STREET (GARAGE+4TH BEDROOM)
SCALE:

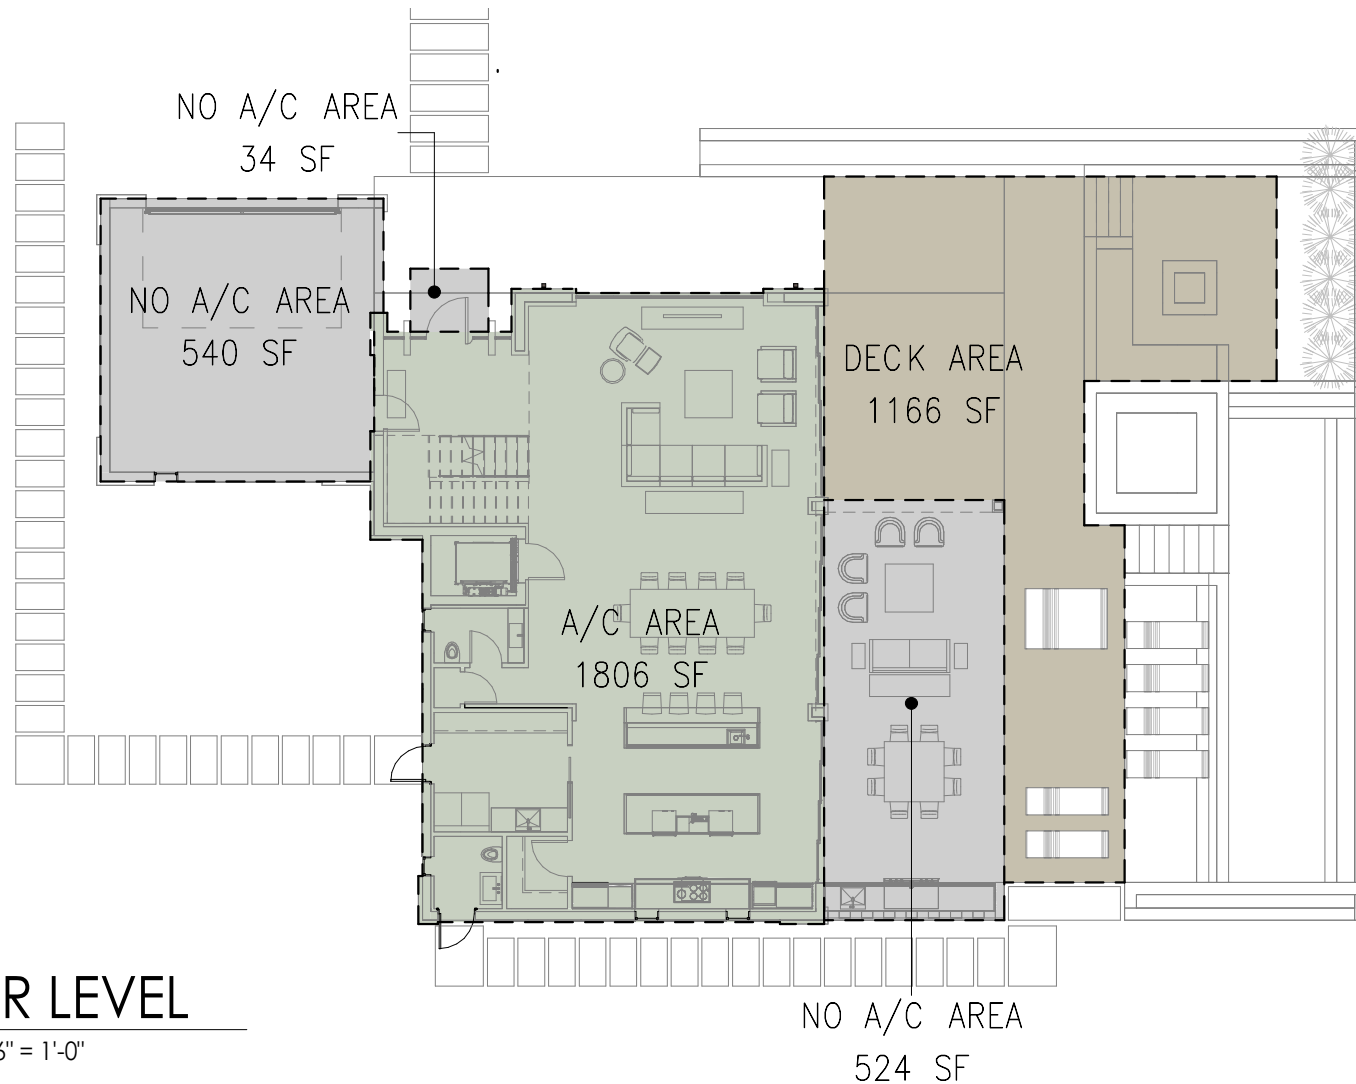

1 LOWER LEVEL
SCALE - 1/16" = 1'-0"

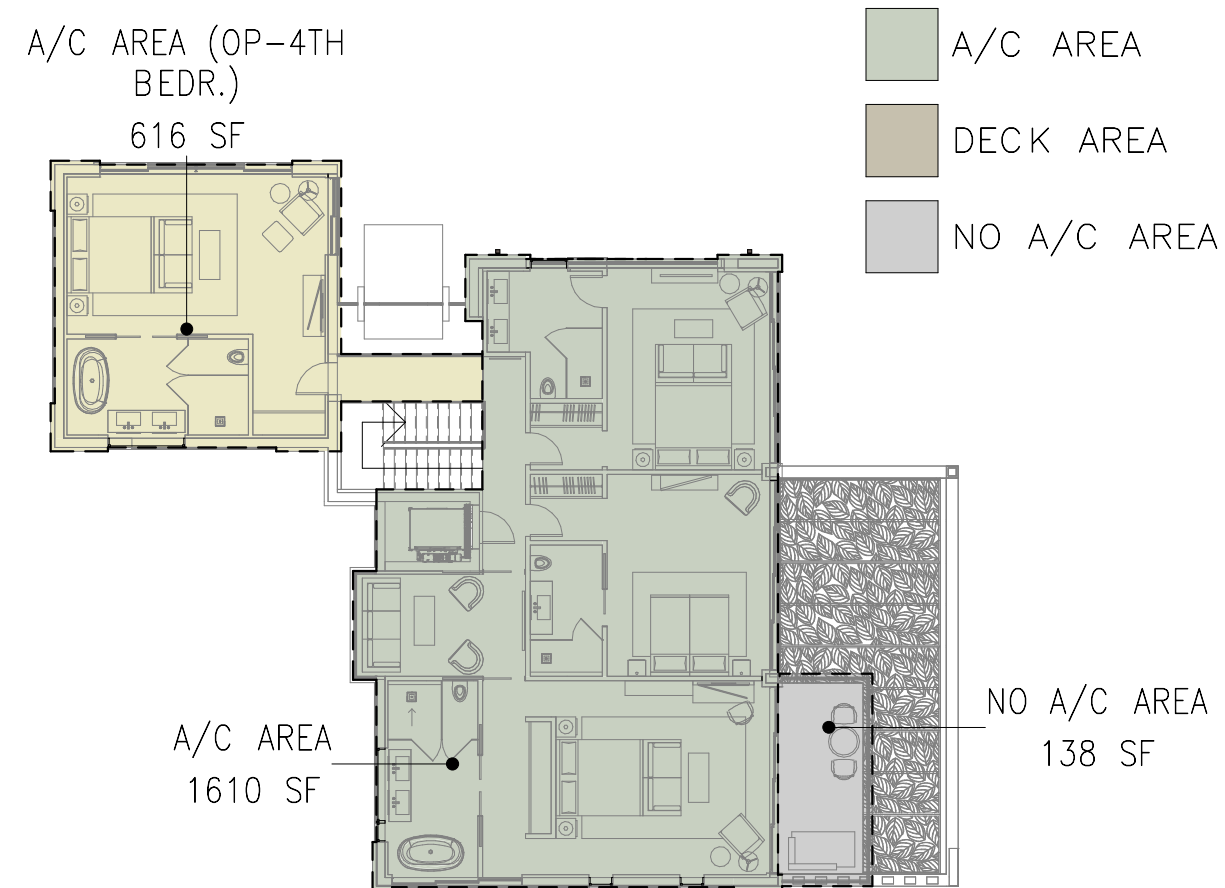

2 STREET LEVEL
SCALE - 1/16" = 1'-0"

GROSS AREA SCHEDULE (A/C AREA)	
TYPE OF AREA	AREA SF

LOWER LEVEL	
A/C AREA	1806 SF
STREET LEVEL	
A/C AREA	1610 SF

TOTAL A/C AREA	3416 SF
----------------	---------

GRAND TOTAL AREA	5818 SF
------------------	---------

GROSS AREA SCHEDULE (NO A/C AREA)	
TYPE OF AREA	AREA SF

LOWER LEVEL	
NO A/C AREA	540 SF
NO A/C AREA	34 SF
NO A/C AREA	524 SF
TOTAL NO A/C AREA	1098 SF
STREET LEVEL	
NO A/C AREA	138 SF

TOTAL NO A/C AREA	1236 SF
-------------------	---------

GROSS AREA SCHEDULE (DECK AREA)	
TYPE OF AREA	AREA SF

LOWER LEVEL	
DECK AREA	1166 SF

TOTAL DECK AREA	1166 SF
-----------------	---------

GROSS AREA SCHEDULE (A/C AREA OP-4TH BEDR.)	
TYPE OF AREA	AREA SF

STREET LEVEL	
A/C AREA (OP-4TH BEDR.)	616 SF

TOTAL DECK AREA	616 SF
-----------------	--------

TOTAL DECK AREA	6434 SF
-----------------	---------



T3

SCALE: 1/16" = 1'-0"




T3 LOWER LEVEL
SCALE: 3/32" = 1"-0"



T3 - STREET LEVEL
SCALE: 3/32" = 1"-0"



T3 - ROOF
SCALE: 3/32" = 1"-0"

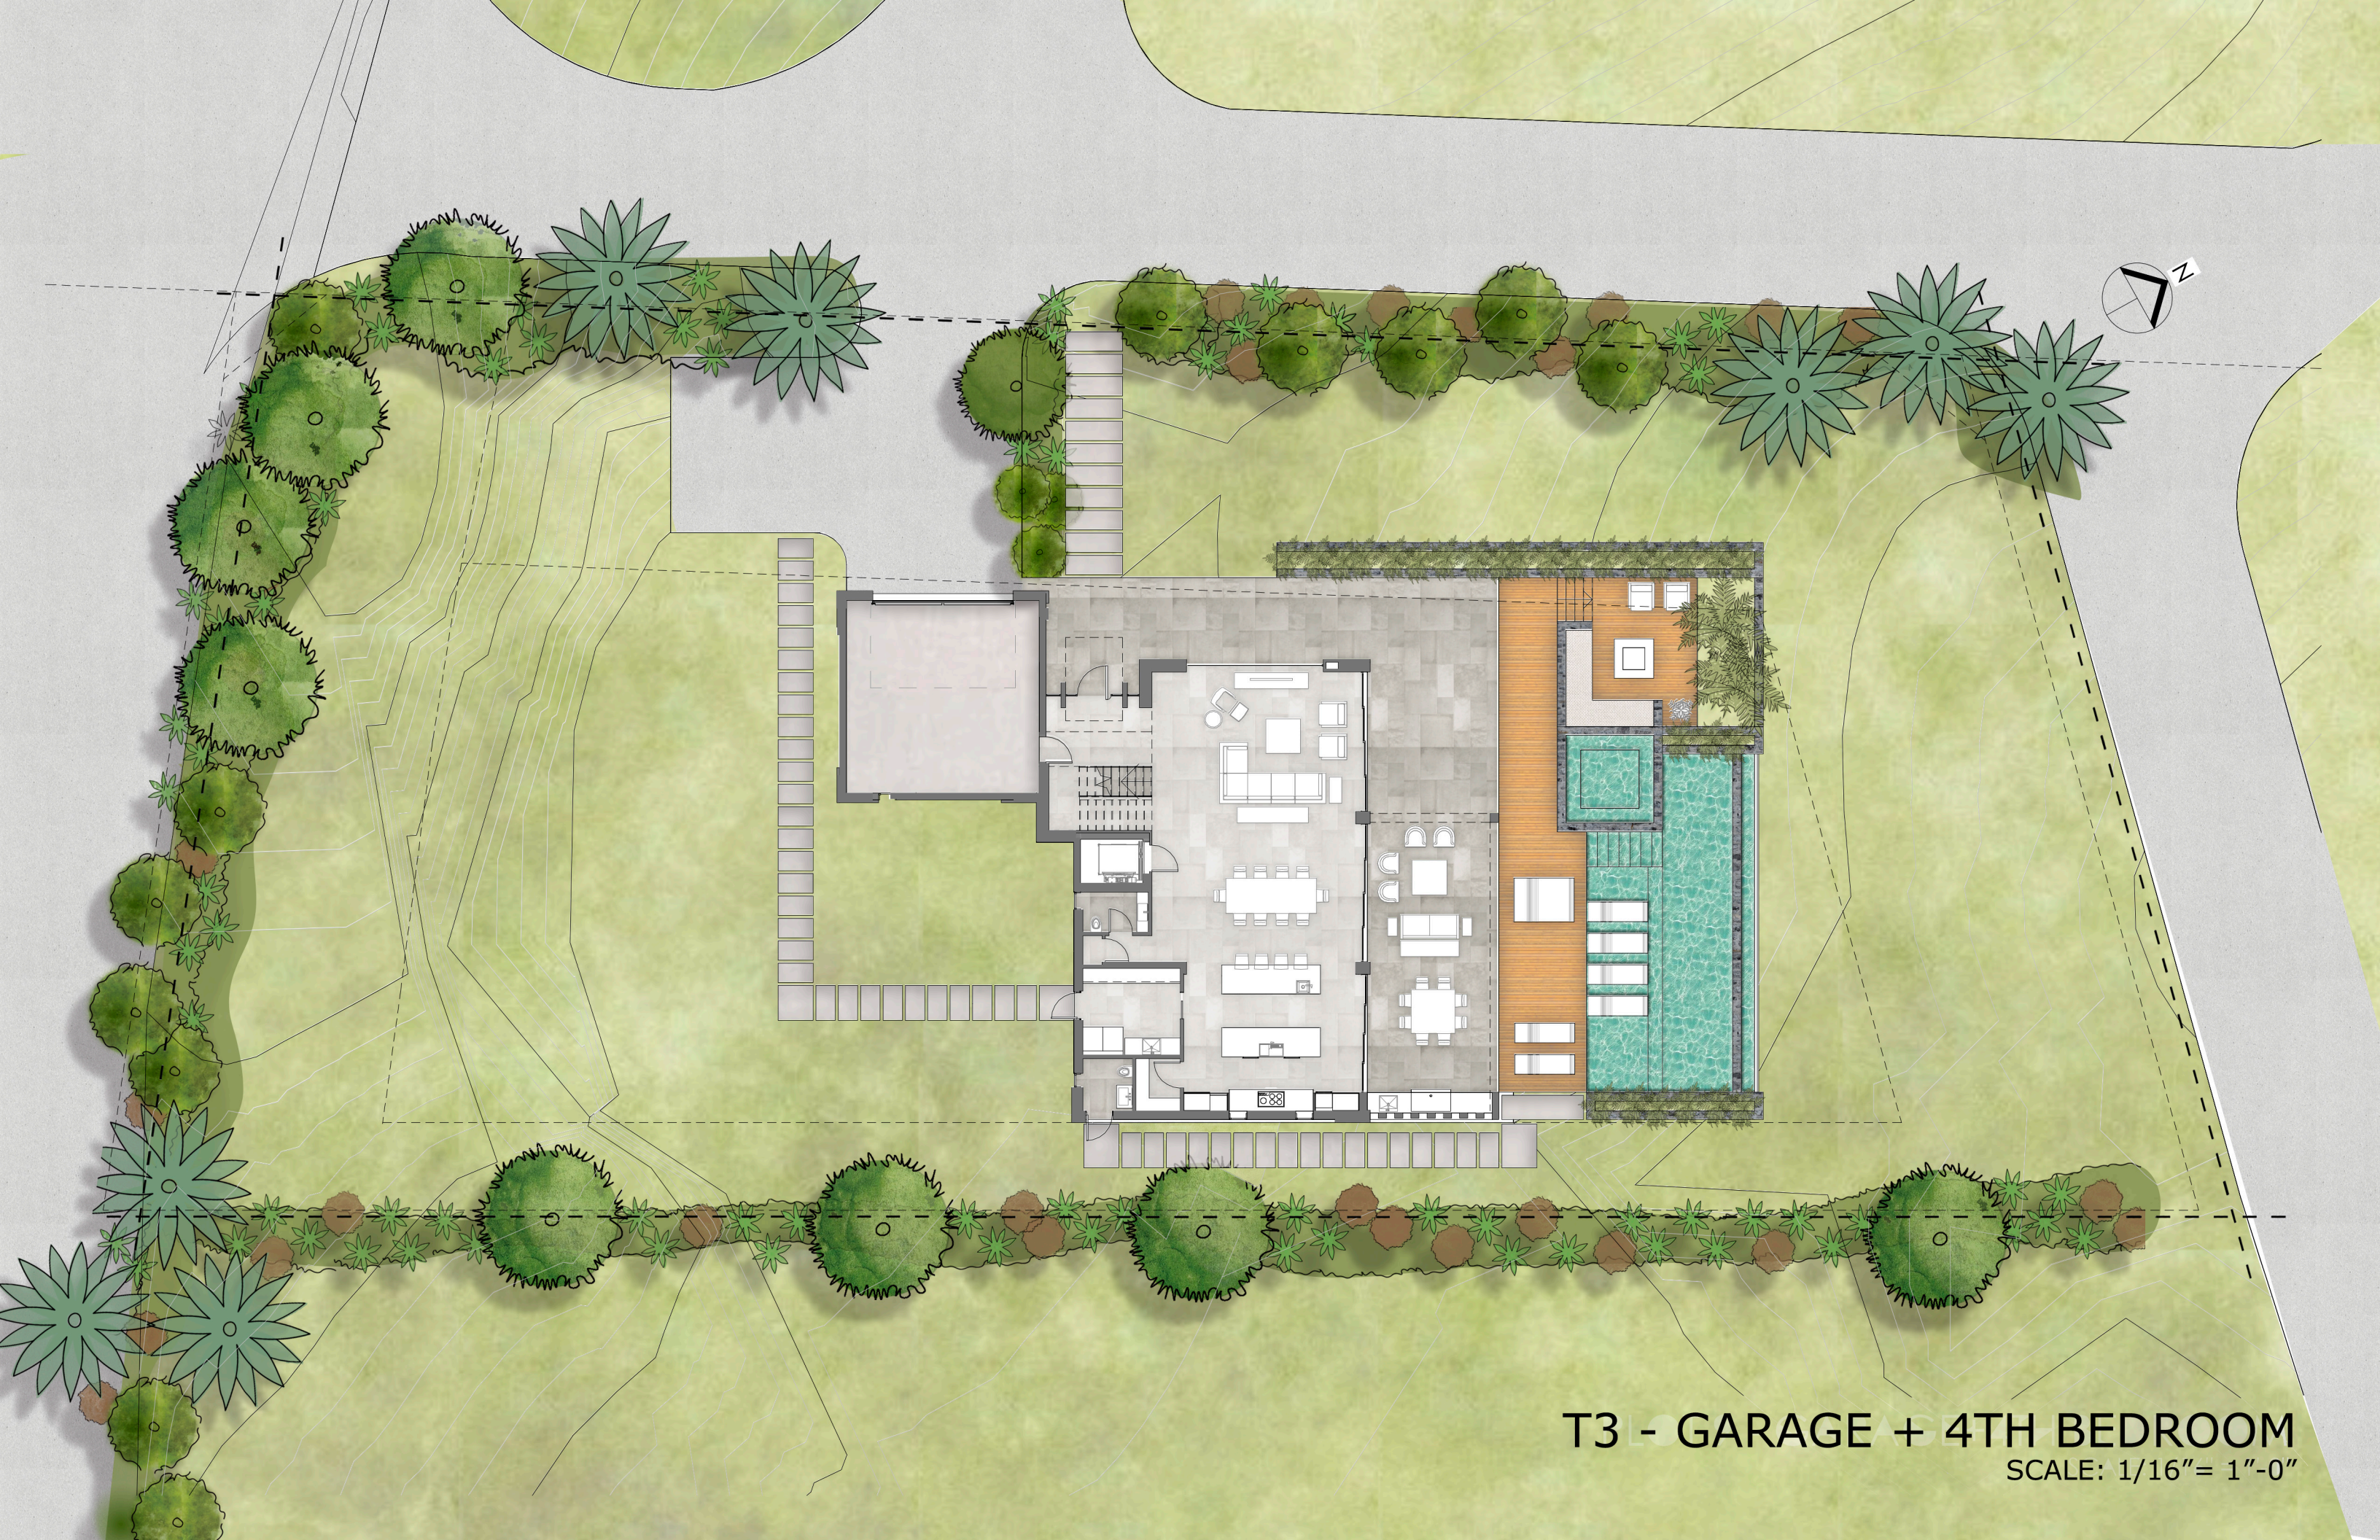

T3 - GARAGE + 4TH BEDROOM

SCALE: 1/16" = 1'-0"




T3 - LOWER LEVEL - GARAGE + 4TH BEDROOM

SCALE: 3/32" = 1"-0"



T3 - STREET LEVEL - GARAGE + 4TH BEDROOM

SCALE: 3/32" = 1"-0"

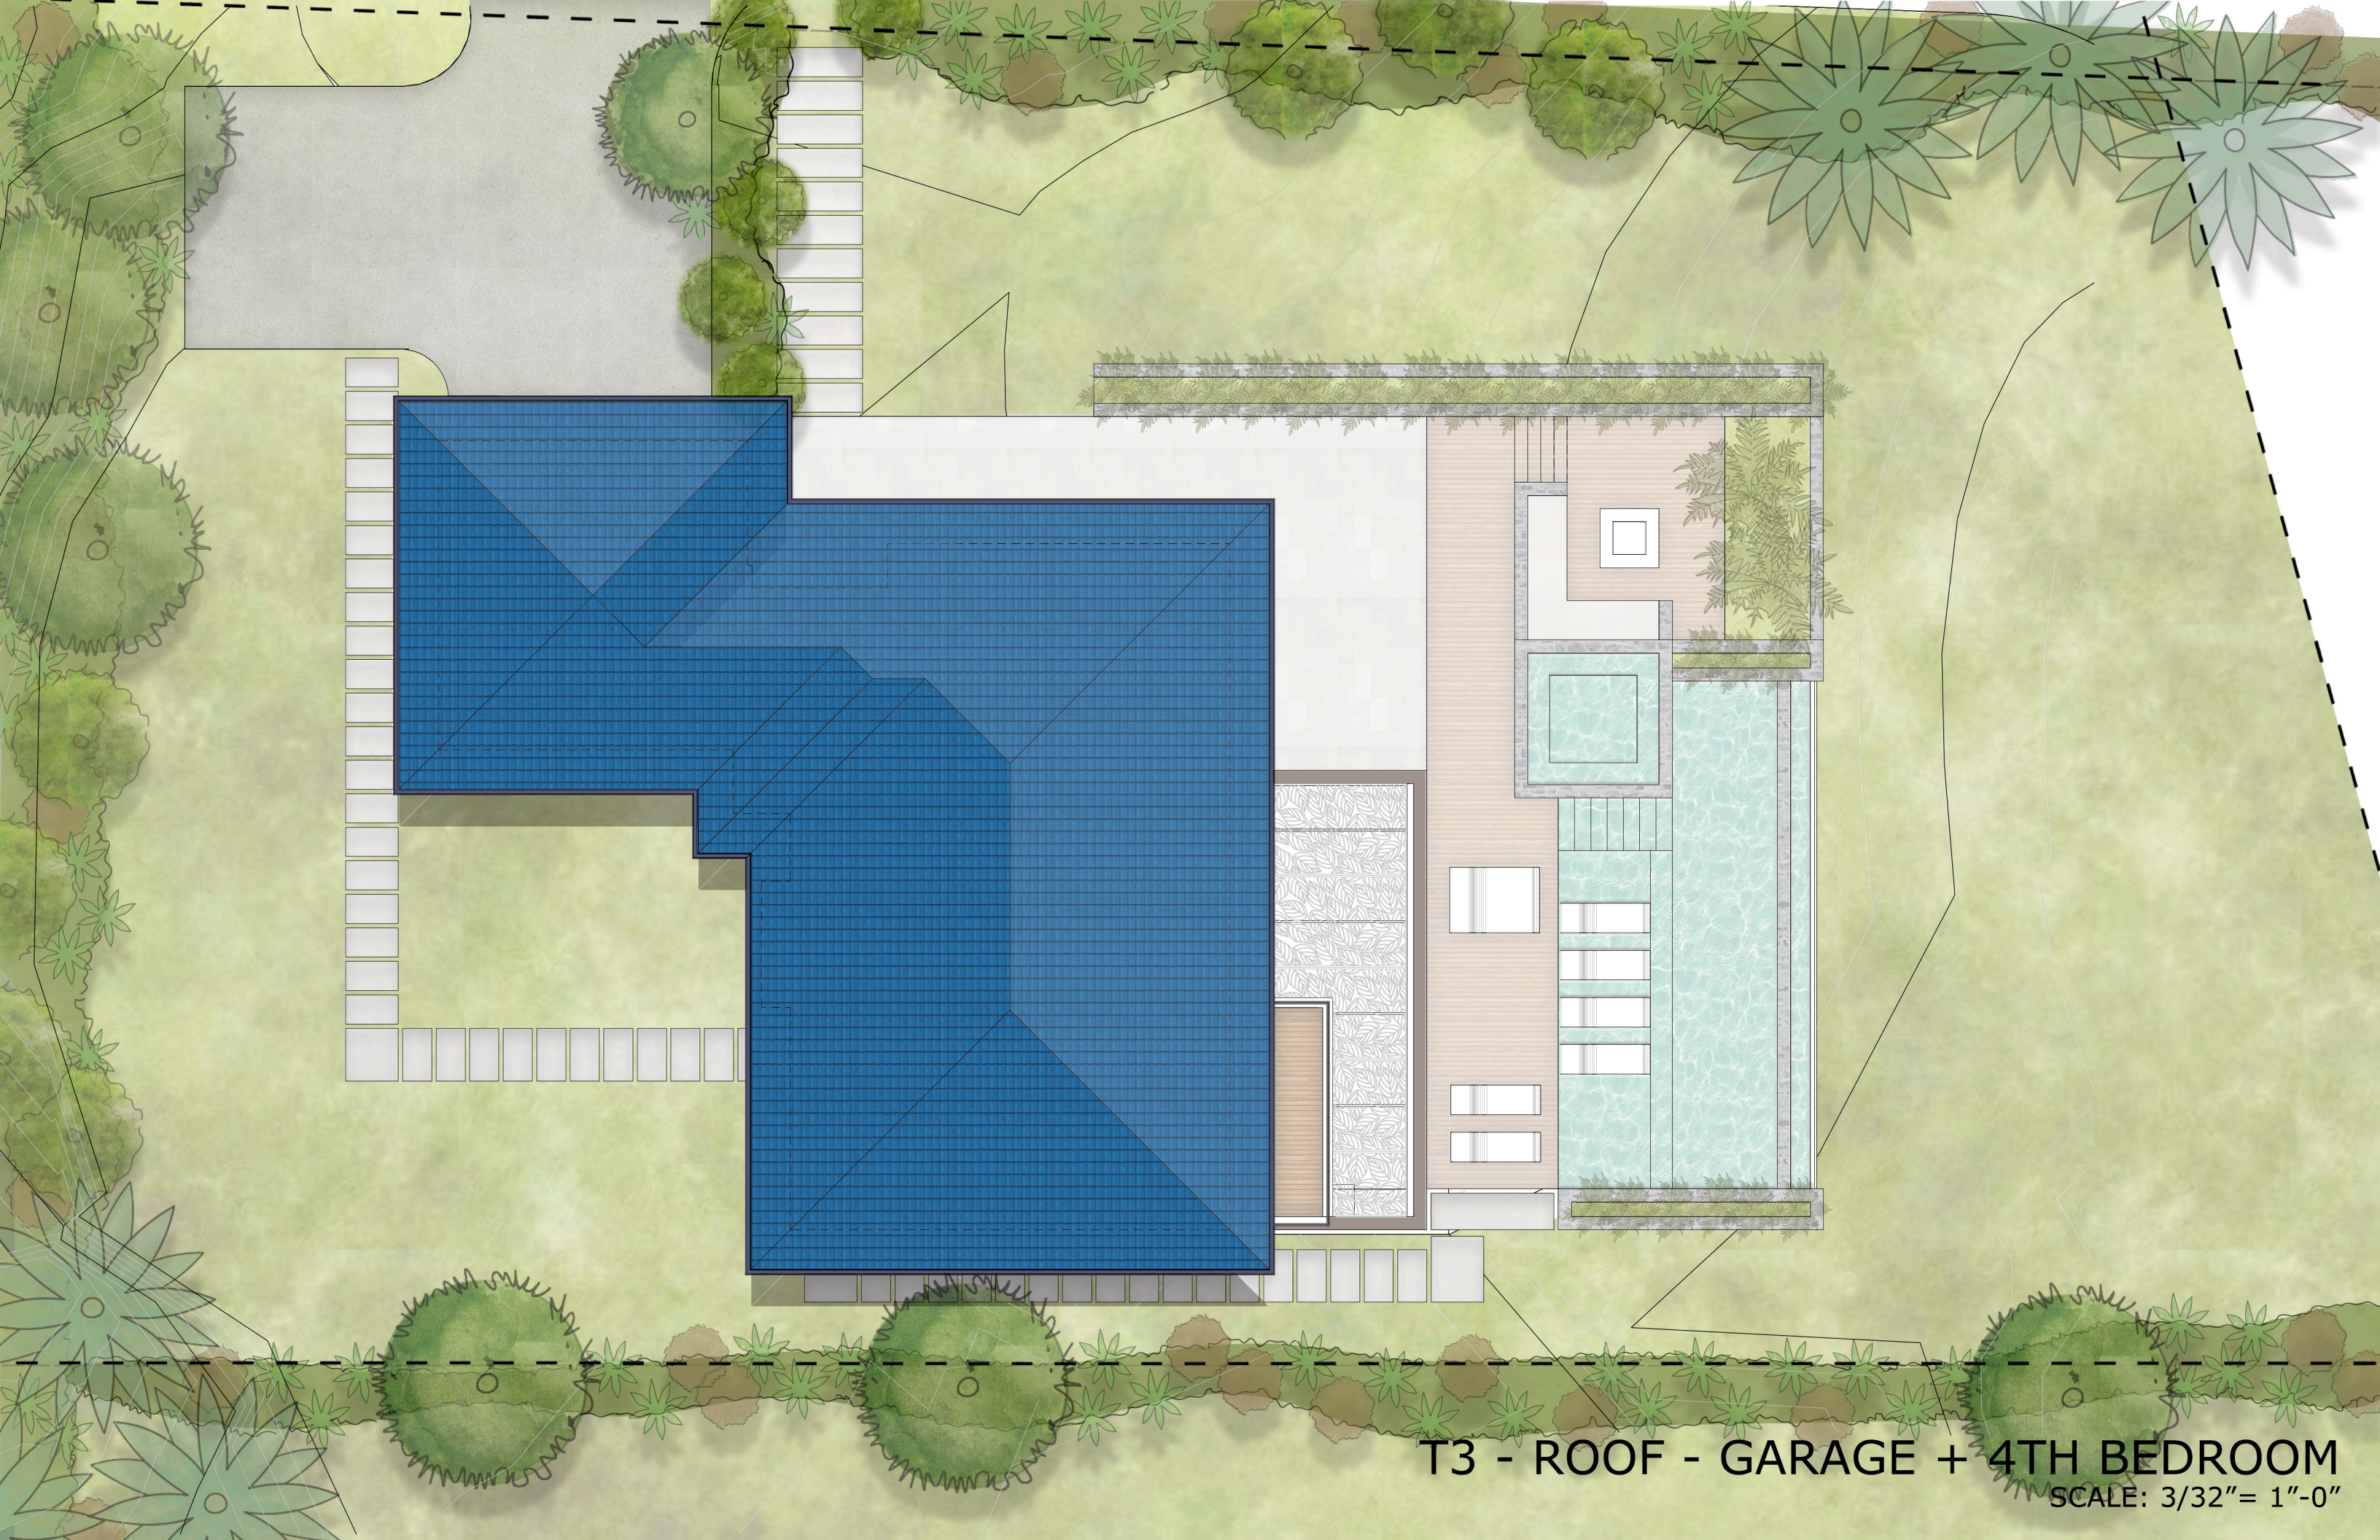

T3 - ROOF - GARAGE + 4TH BEDROOM
SCALE: 3/32" = 1"-0"